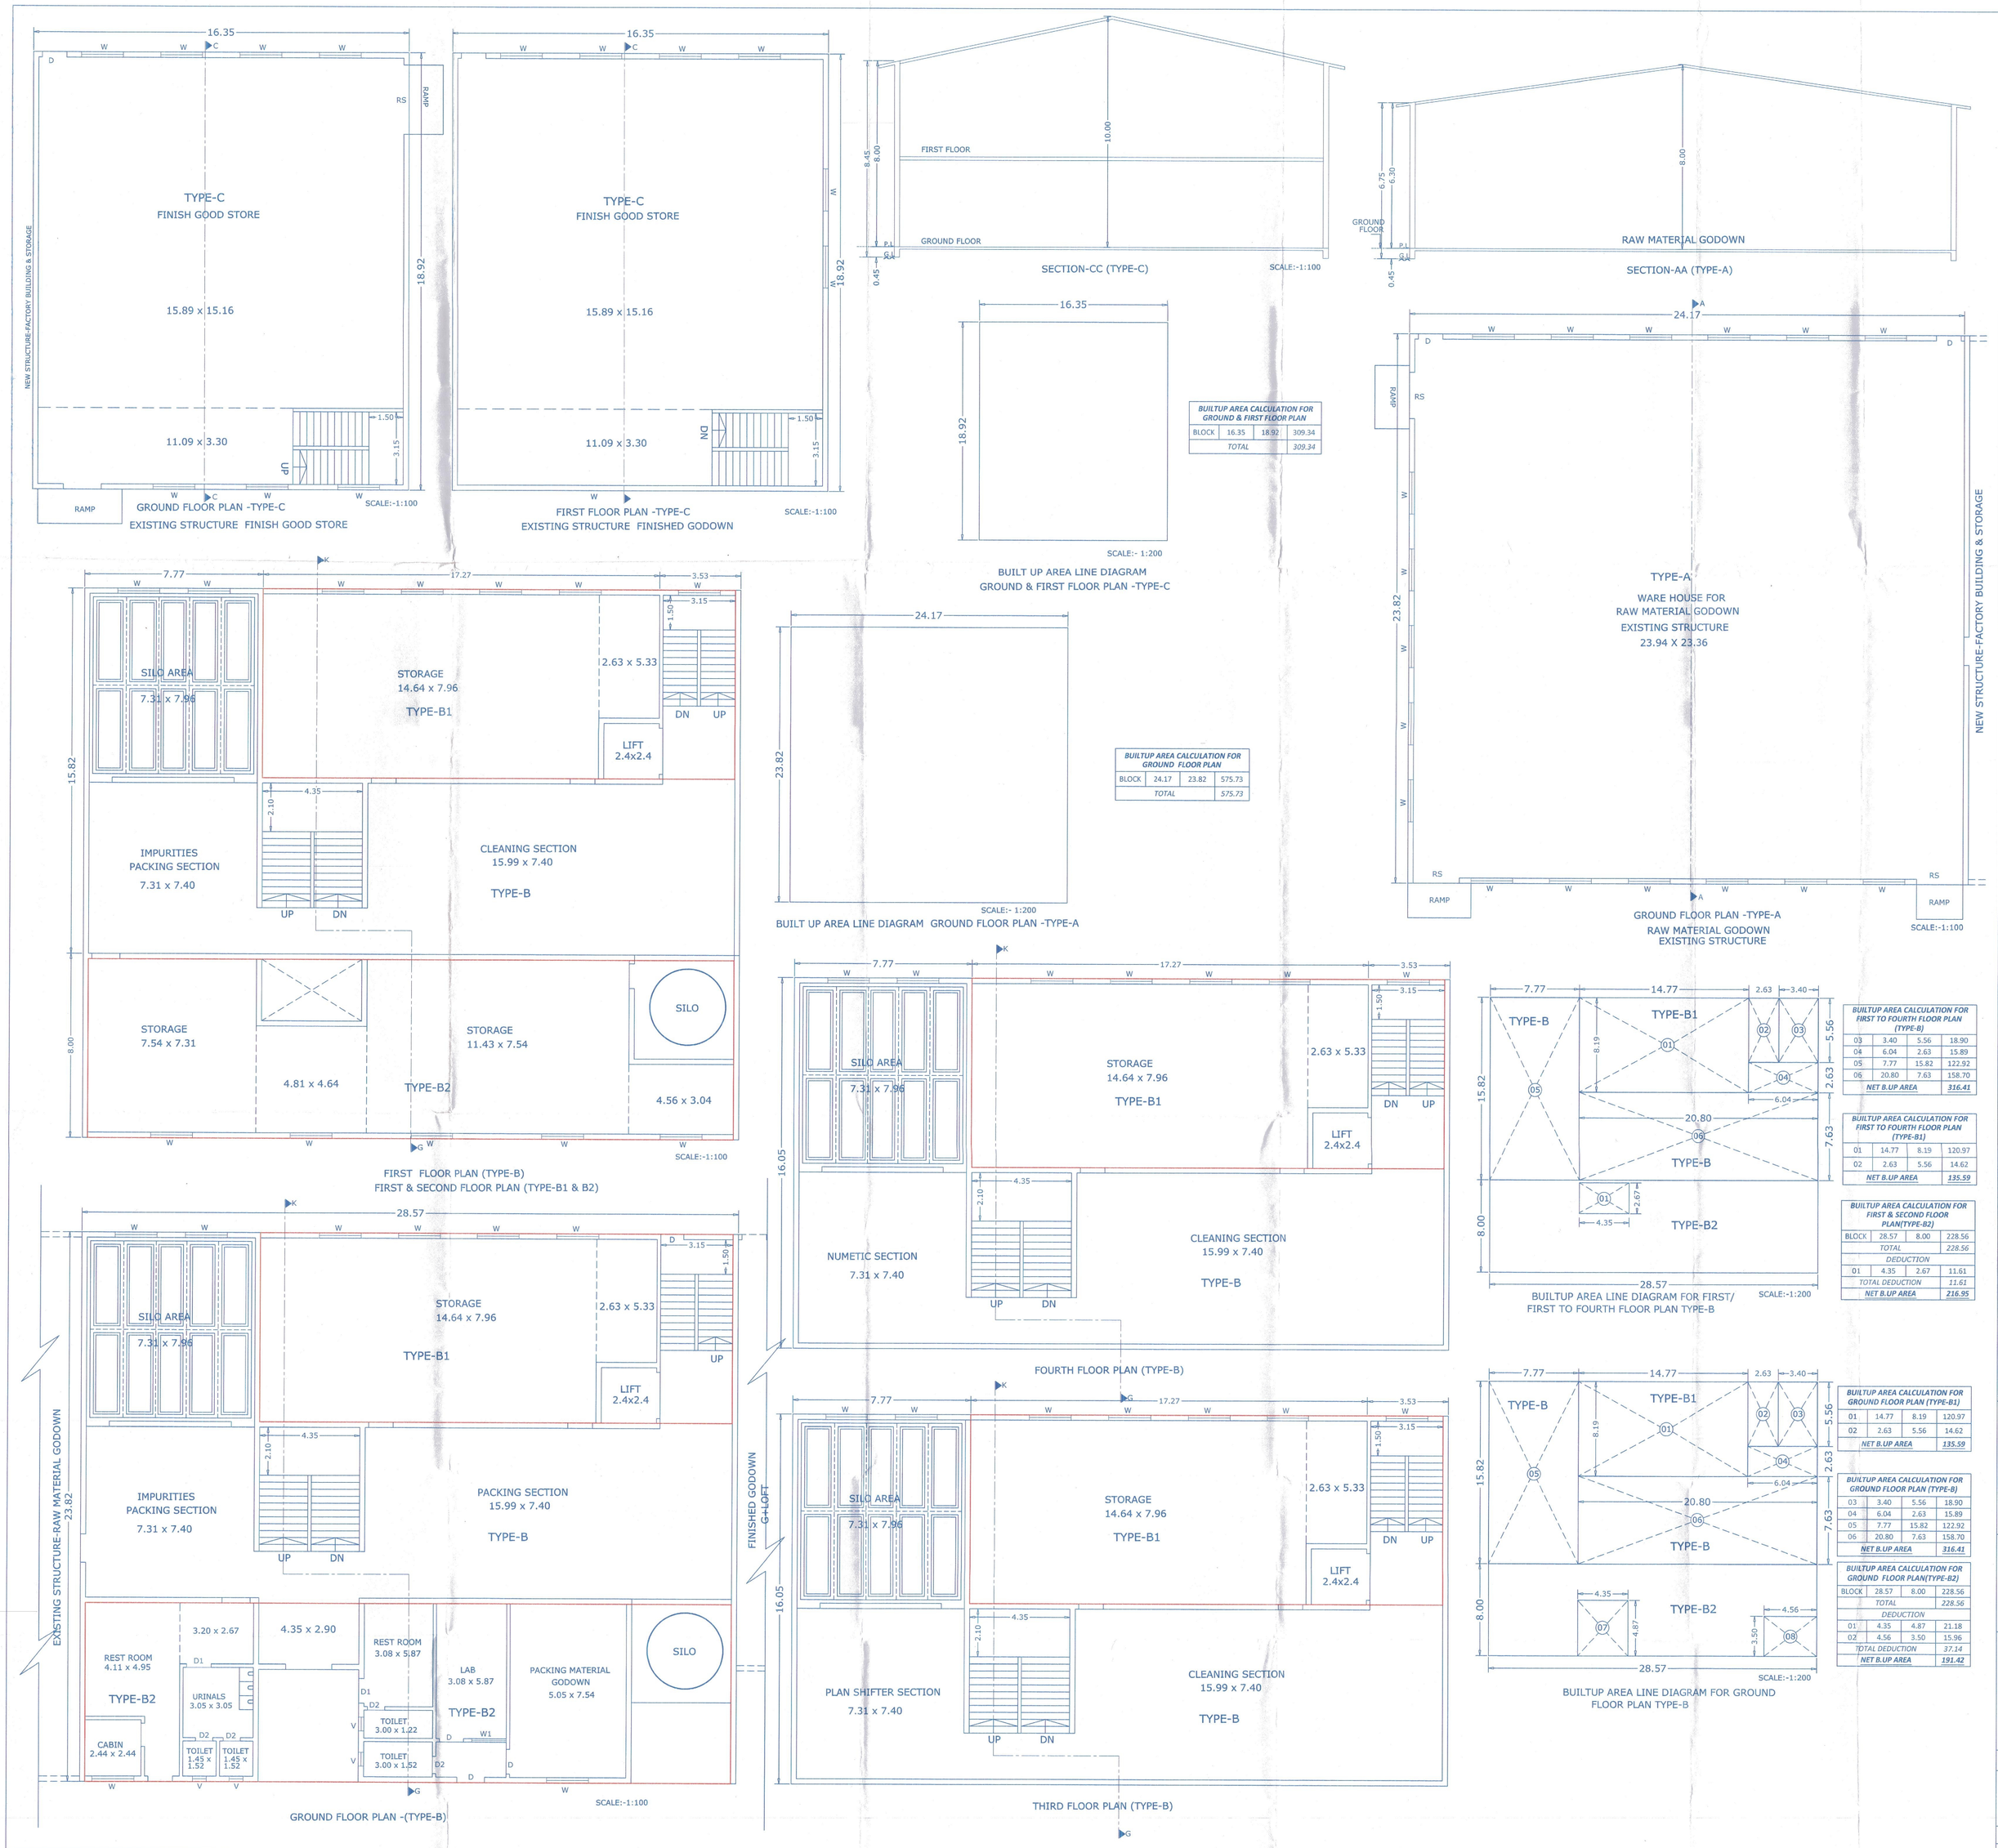

Proforma – I: Area Statement | SHEET-02 OF 03

Description Of Proposal & Property

REVISED PROPOSED CONSTRUCTION OF INDUSTRIAL BUILDING ON G.NO.1A/2 AT-VILLAGE - SUKHEI, TAL - KHANDALA, DIST -SATARA.
FOR:- MRS. JAINAB HEMRAJ DESLE

Stamps Of Approval Of Plans

Town Planning & Valuation Department, Director of Town Planning, Satara Branch

Building permission recommended for approval for ~~Resi/Comm~~/Industrial/ ...../- Purpose as amended in .....(No.of corrections...Nil.....) Subject to conditions mentioned vide letter no. [illegible] Dt. [illegible]
Assistant Director of Town Planning, Branch Satara.

या कार्यालयाचे आदेश क्रमांक सुधा.रेखांकन/बांधकाम एस.आर 63/2021 दि 10/6/2021 मधील अटीस अधिन राहून मंजूर.
उपसंचालक नगर रचना
पाटण उपविभाग पाटण

Certificate of Area:
Certified that the plot under reference was surveyed by me on 20/10/2020 and the dimensions of sides etc. of plot stated on plan are as measured on site and the area so worked out as per triangulation method is less than the area stated in 7/12 extract.We are considering the area as per triangulation.

Mandar Jayant Lele
License No - ADTP /SATARA/ C-3/382
Valid Date-31/12/2024
Consulting Engineer Signature

Owner's Declaration –
I undersigned hereby confirm that I would abide by plans approved by Authority / Collector. I would execute the structure as per approved plans. Also I would execute the work under supervision of proper technical person so as to ensure the quality and safety at the work site.I hereby also declare that if any dispute arise about ownedship/third party interest/ right & easement right acess road such dispute will be settled by me with my own expenses.

MRS. JAINAB HEMRAJ DESLE

Signature of Owner :-

CERTIFICATE
Above mentioned plans are prepared by me as per UDCPR

Mandar Jayant Lele
License No - ADTP /SATARA/ C-3/382
Valid Date-31/12/2024
Consulting Engineer Signature

PROJECT CONSULTANT:-

lele infratech pvt. ltd.
ground floor, b wing, yashoda apt., brahmin alley, opp. n.e.s. high school, bhiwandi, dist. thane - 421 308
+91 2522 238100 | info@lelegroup.org

Job NO.	Drg No.	Date	Scale	Drawn By	Checked By	License no. of Engineer
		22.04.2021	As Shown	N.Arfat	N.Arfat	ADTP /SATARA/ C-3/382