megafine

SITE LOCATION PLAN

SCALE-1:500

AREA OF THE PLOTS	
PLOT NO.	AREA IN SQ.MTR.
31	6085.00
32	
33	
34	
35	
48	5896.00
49	
50	
51	
26	1000.00
K	4800.00
1	5656.00
2	
3	
4	
5	
TOTAL	= 23,437.00

TOTAL BUILT UP AREA	
EXISTING BUILT-UP AREA	
WING	AREA IN SQ.MTR.
1	458.70
2	2518.19
3	6394.30
4	567.15
5	2278.49
6	990.52
7	508.26
8	1129.91
9	1503.84
10	819.25
11	1449.75
12	511.50
13	964.00
14	1107.41
TOTAL	= 21,201.27

STATEMENT OF AREA		
1) TOTAL PLOT AREA	=	23,437.00 SQM.
2) EXISTING BUILT-UP AREA	=	21,201.27 SQM.
3) OPEN SPACE AREA (A+B)	=	9,677.00 SQM.

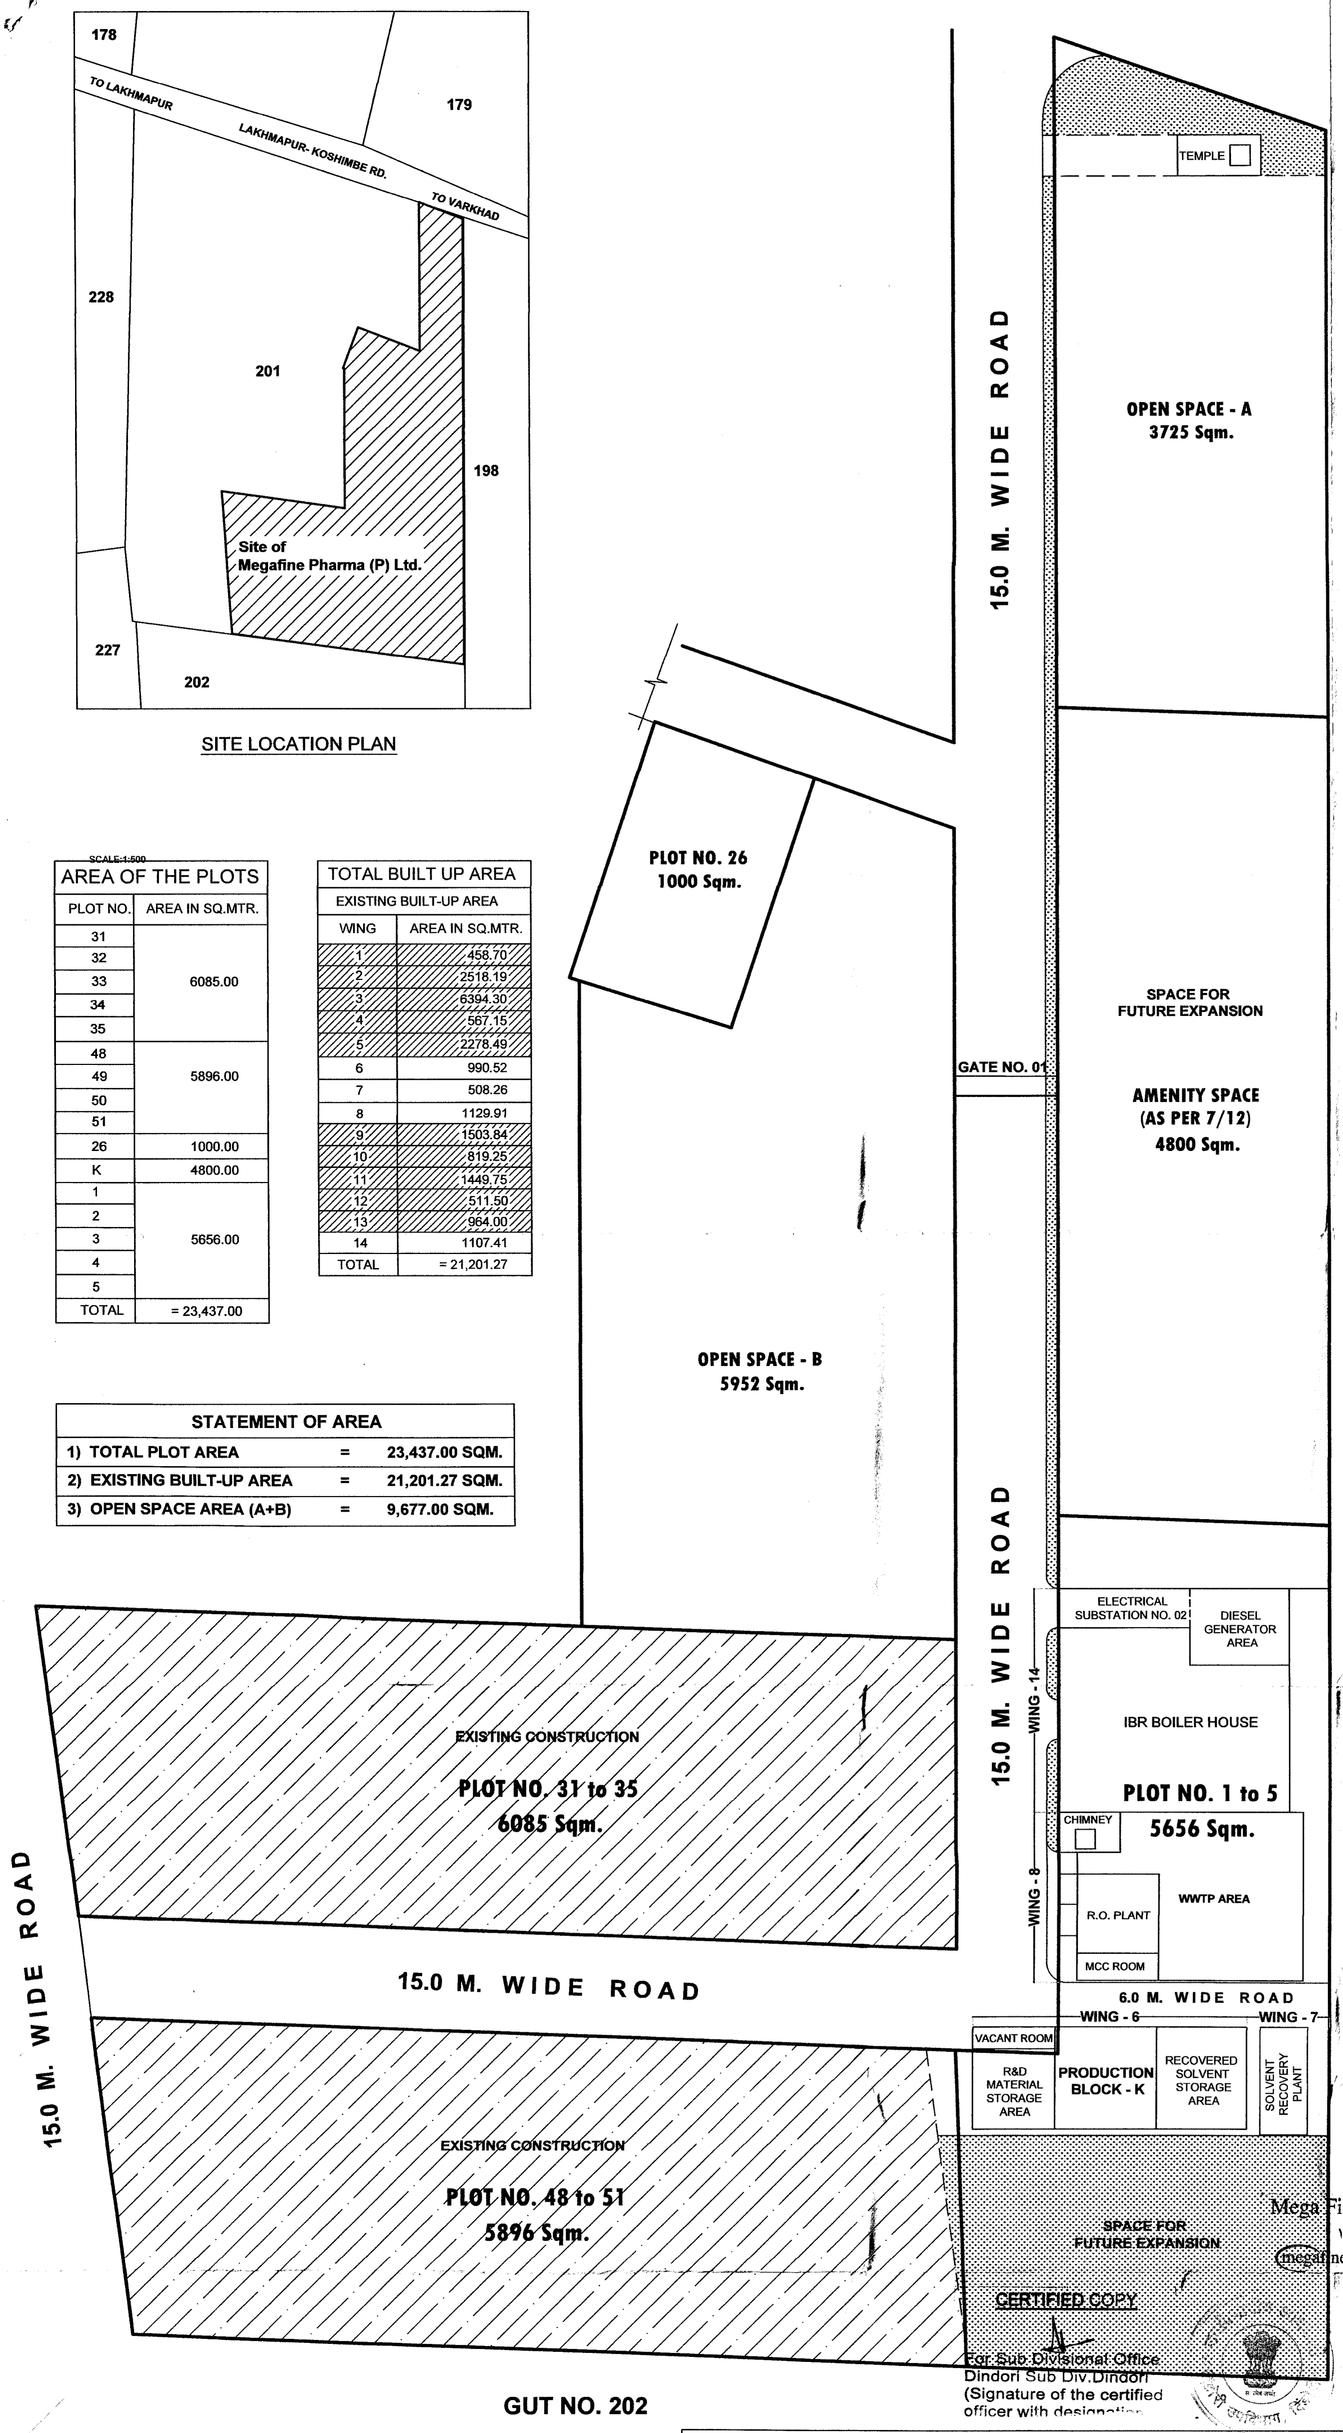

Mega Fine Pharma (P) Ltd.
Director
SIGNATURE OF OWNER

VASTUSHREE CREATIONS
INTERIOR DESIGNERS
APPROVED VALUERS
Sindhi Park
Gangotri Garage
Nashik-422 008.
Mobile - 9822024909
SIGNATURE OF AUTHORITY

ASTUSHREE CREATIONS ARCHITECTS AND APPROVED VALUERS
Reg. No. A/V/2005/16157

CERTIFIED COPY
For Sub Divisional Office
Dindori Sub Div.Dindori
(Signature of the certified officer with designation)

Name of Owner -	Megafine Pharma (P) Ltd., Plot No. 1 to 5, 31 to 35, 48 to 51, 26 & K / 201, Lakhmapur, Tal. Dindori, Dist. Nashik - 422 202, Maharastra, India.

TITLE :- PLOT LAYOUT CUM BLOCK DIAGRAM OF SITE LAYOUT

DRN	CHK	APR	SCALE:- 1:100	REV
			DRG/MPPL/SL/001	00

PLOT LAYOUT CUM BLOCK DIAGRAM OF SITE LAYOUT