No. PIN/H-D2CH/RTN-03-19/SKD/(SVL)/1350/2019.
This approval is valid subject to approval of local authority like Municipal Corporation/M.I.D.C./Town Planning etc. this approval is subject to the conditions mentioned in online approval letter.
Ref. No. 32-28-0000177-78-19-26/3/19
Joint Director
Industrial Safety and Health, Kolhapur

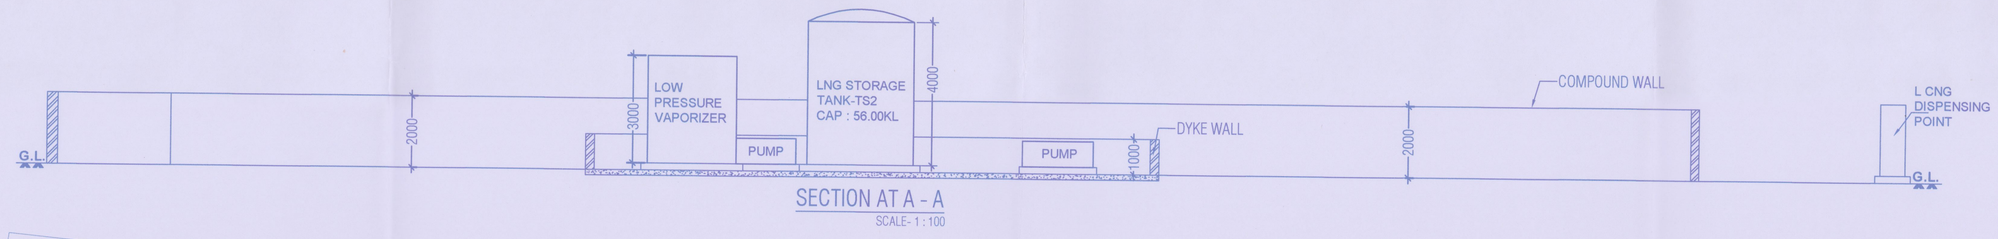

SECTION AT A - A
SCALE- 1 : 100

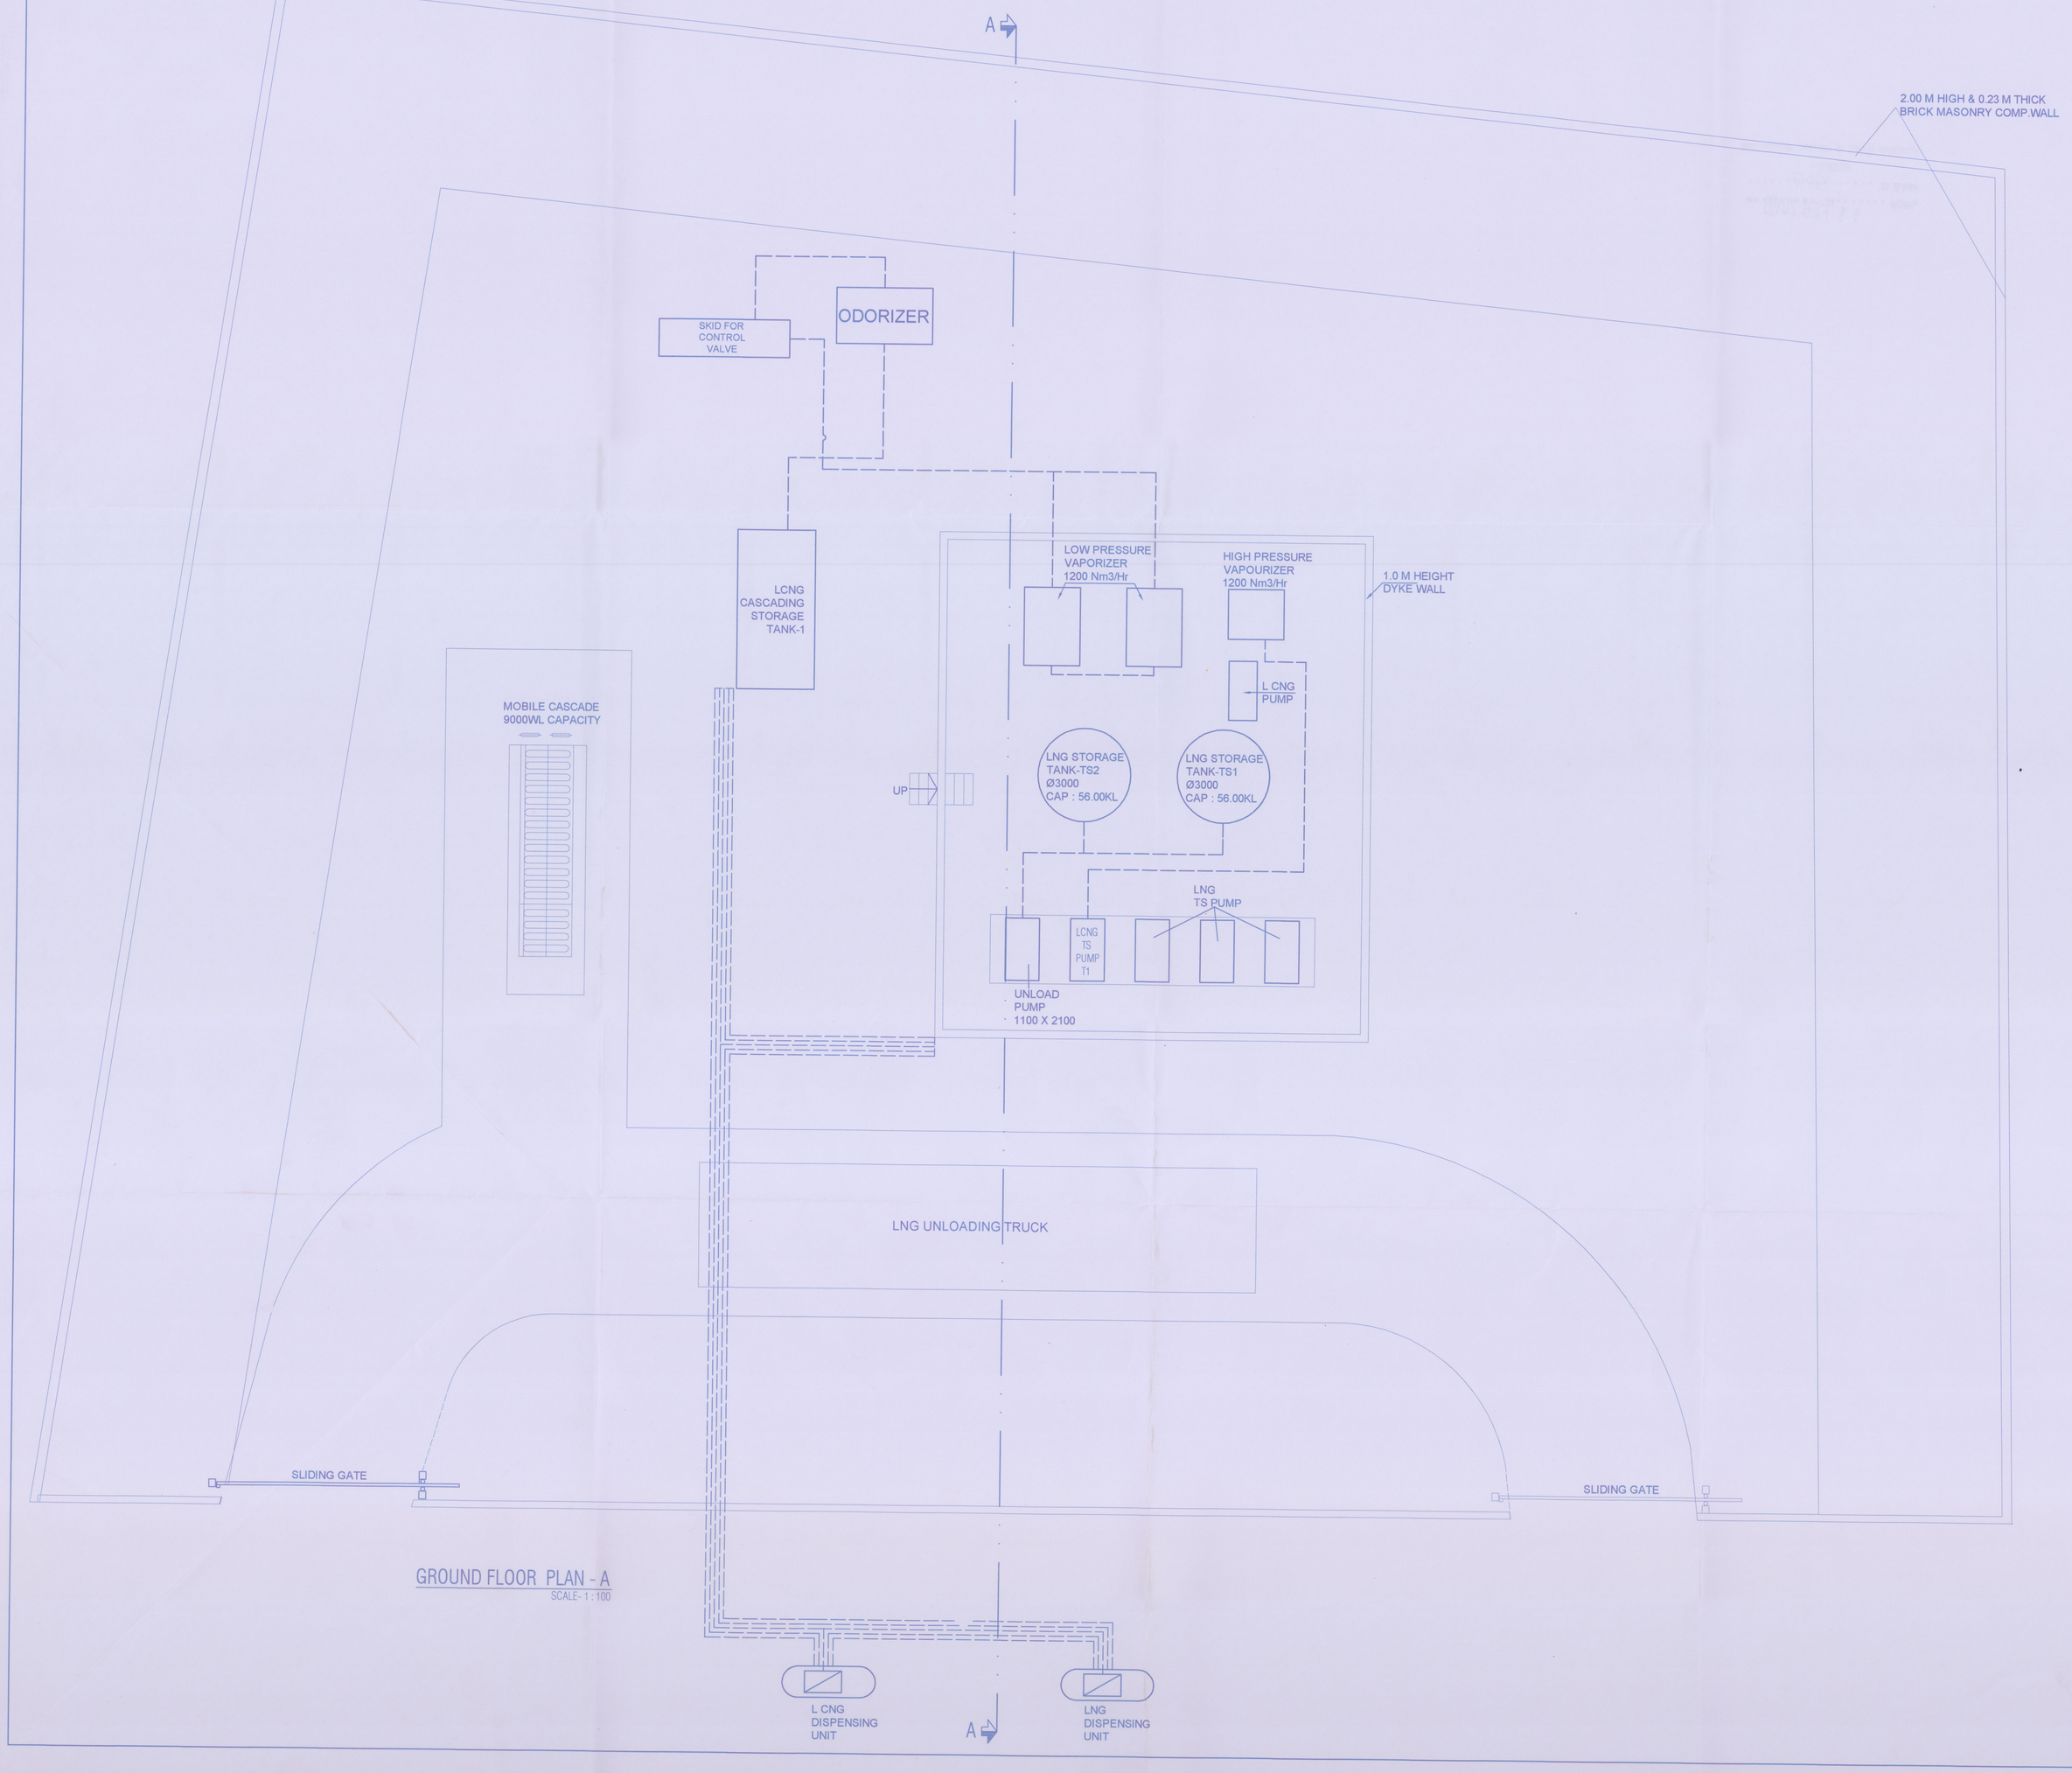

GROUND FLOOR PLAN - A
SCALE- 1 : 100

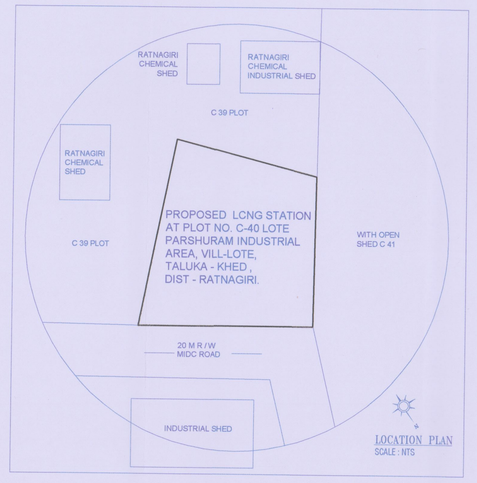

LOCATION PLAN
SCALE- NTS

TOTAL B/UP AREA	= 3995.66	SQ.M
GROUND FLOOR PLAN - B	= 14.86	SQ.M
GROUND FLOOR PLAN - C	= 38.00	SQ.M
TOTAL B/UP AREA	= 52.86	SQ.M

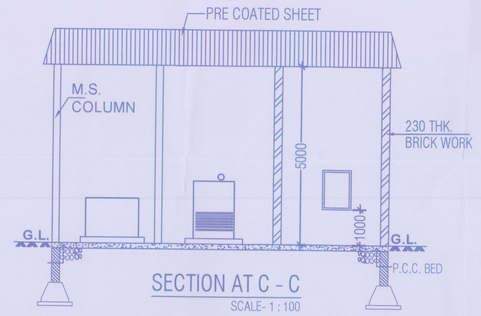

SECTION AT C - C
SCALE- 1 : 100

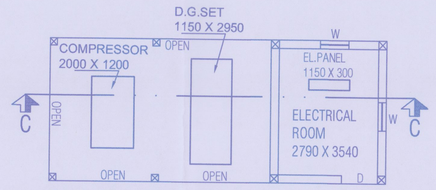

GROUND FLOOR PLAN - C
SCALE- 1 : 100

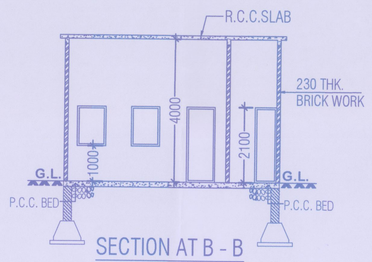

SECTION AT B - B
SCALE- 1 : 100

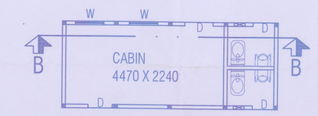

GROUND FLOOR PLAN - B
SCALE- 1 : 100

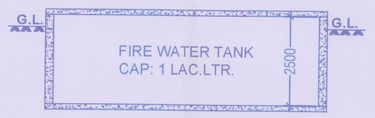

SECTION AT D - D
SCALE- 1 : 100

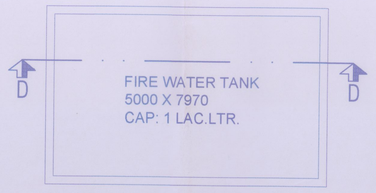

DETAIL OF FIRE WATER TANK - D
SCALE- 1 : 100

SITE PLAN
SCALE :- 1:500

A - LNG / LCNG PLANT	
B - OFFICE	
C - ELECTRICAL ROOM	
D - U.G.FIRE WATER TANK	

PLOT BOUNDARY SHOWN AS	
APPROVAL. BUILDING SHOWN AS	

NOTE : ALL DIMENSIONS ARE IN MM

OWNER:	FOR PRAVIN SERVICES

PROJECT :-
PLANS OF BUILDING & MACHINERY LAYOUT FOR ,
UNISON ENVIRO PRIVATE LIMITED.,
AT PLOT NO. C-40 LOTE PARSHURAM INDUSTRIAL AREA ,
VILL-LOTE, TALUKA - KHED, DIST - RATNAGIRI.

PRAVIN SERVICES
AT-1187/3, E.WARD, RAJARAMPURI, 5TH LANE,
BACKSIDE OF KAMALA COLLEGE, KOLHAPUR.

TITLE :- PLAN, SECTION & ELEVATION

DRN.	SHIRISH MALI.	SCALE :- 1:500 , 1:100.	DRG. NO.-
DATE	FEB. 2019.	PROJECT NO :-	01 OF 01