




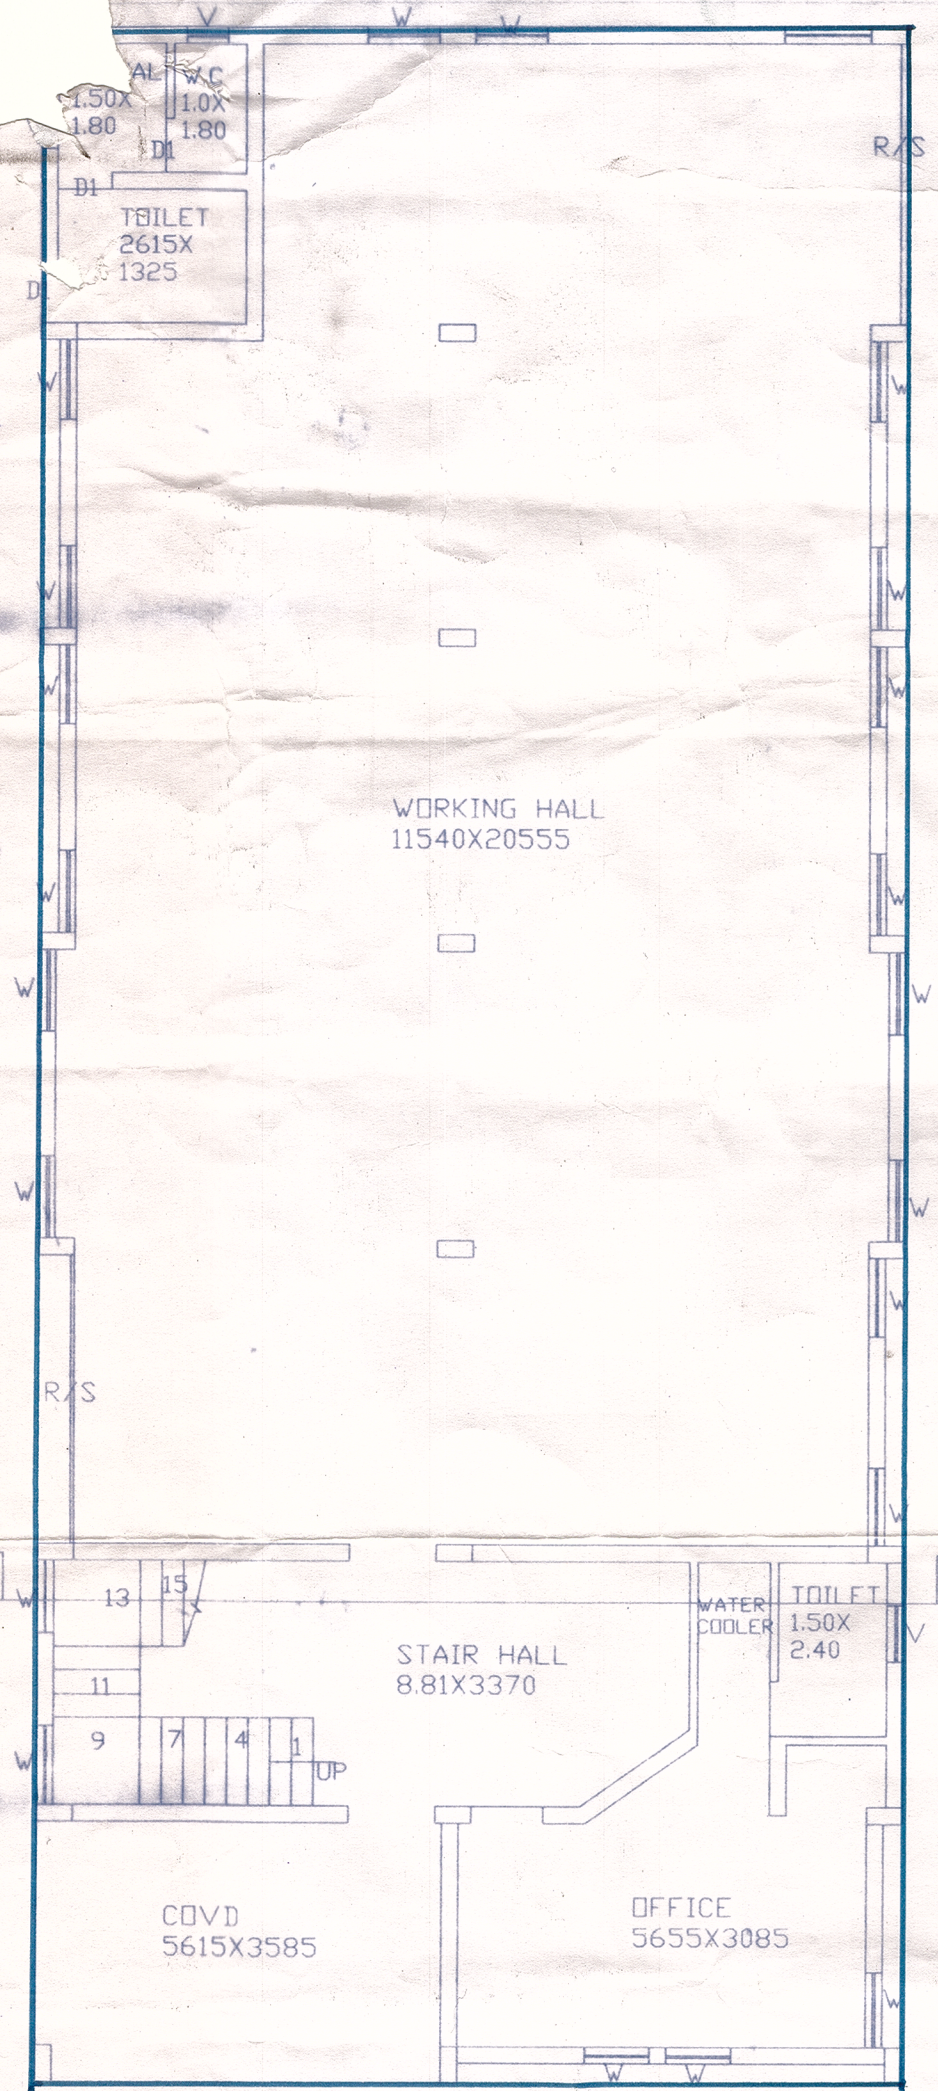


GROUND FLOOR PLAN

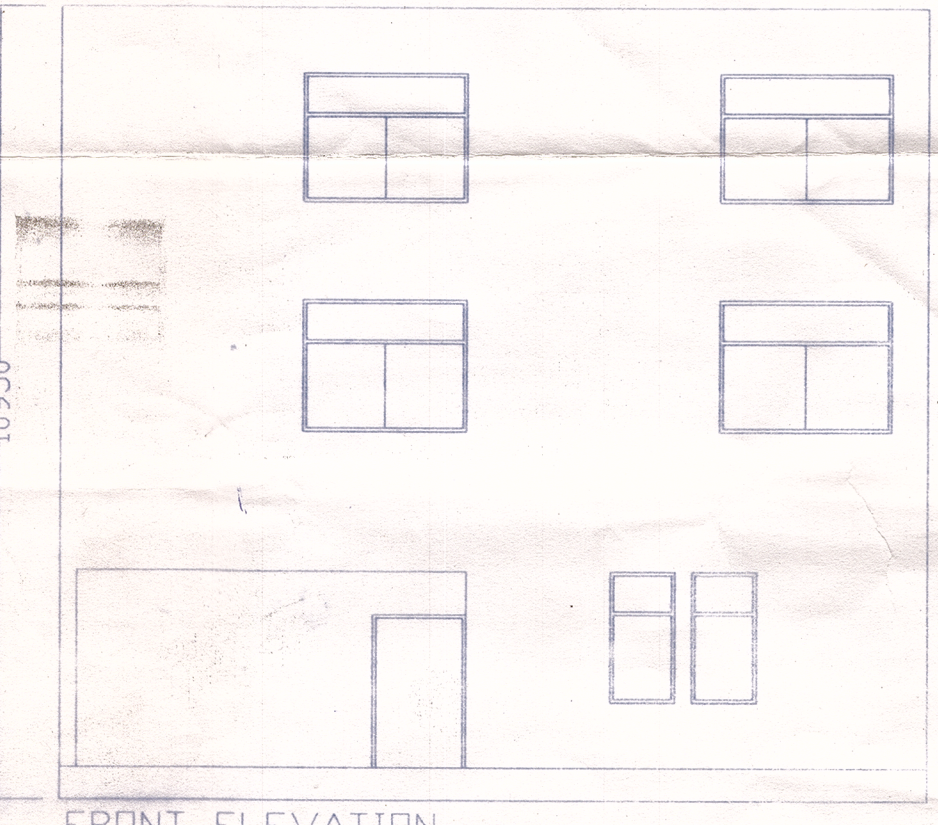


FRONT ELEVATION

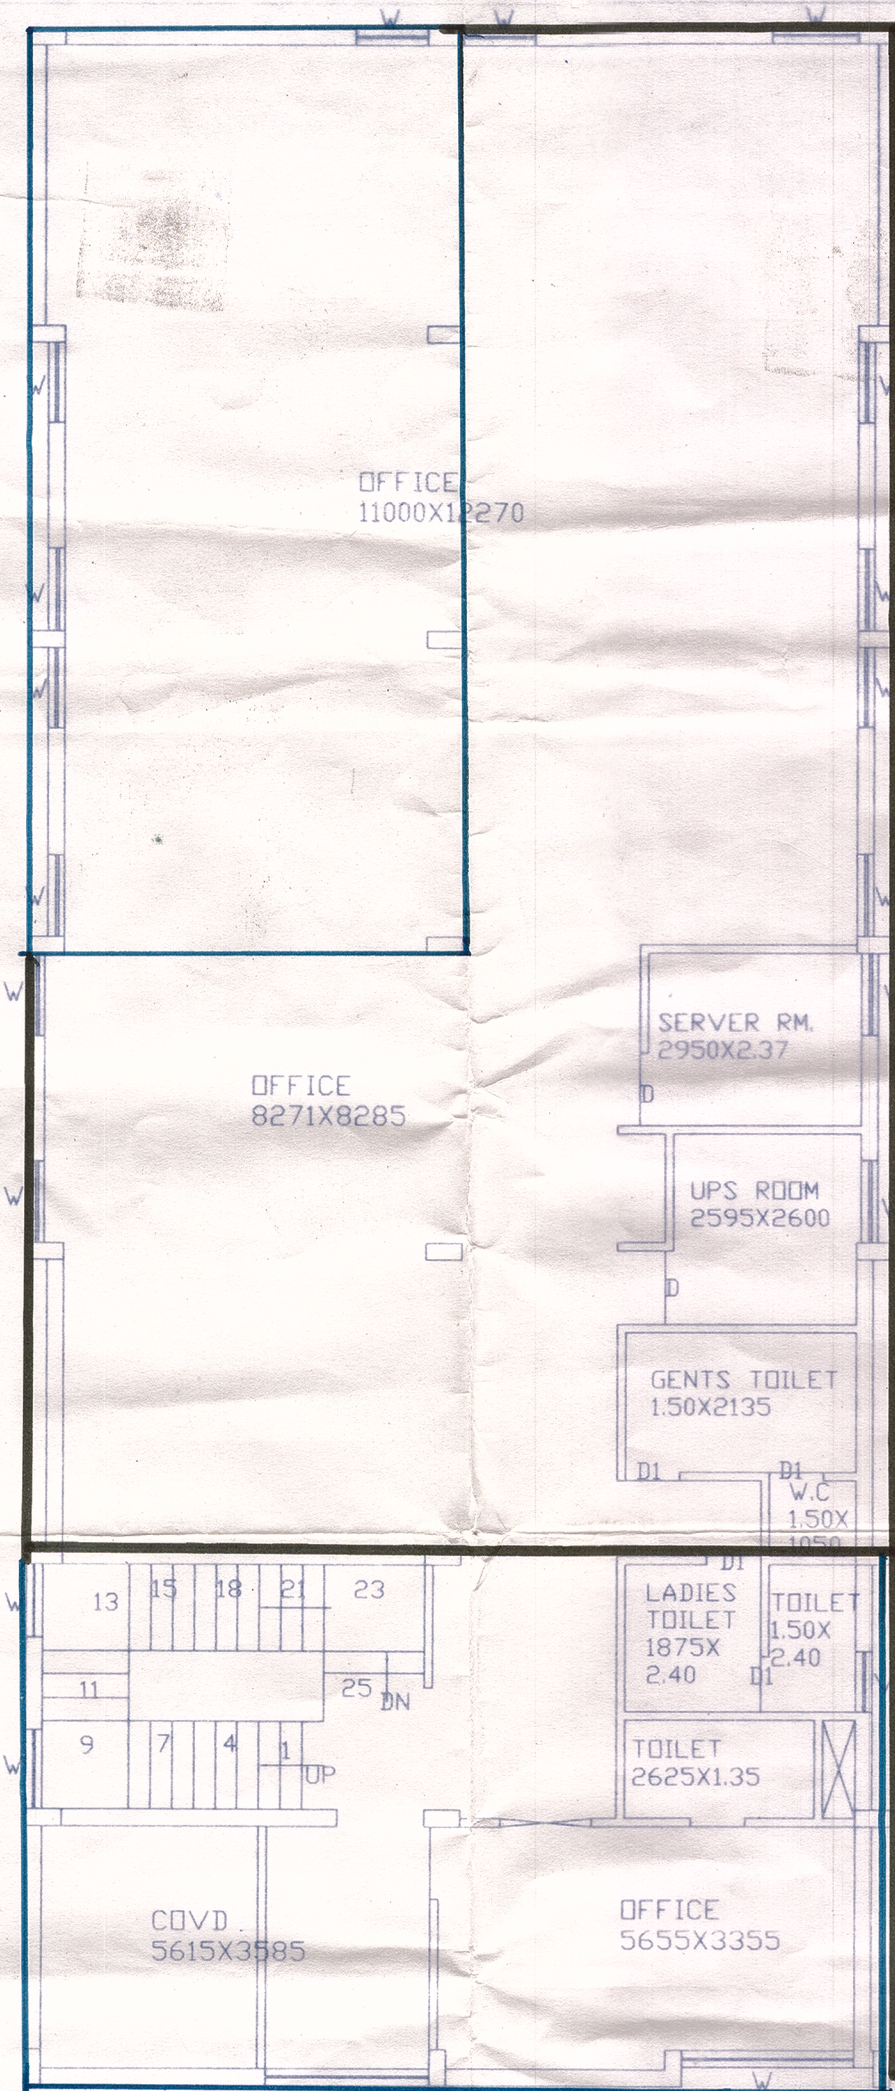


FIRST FLOOR PLAN

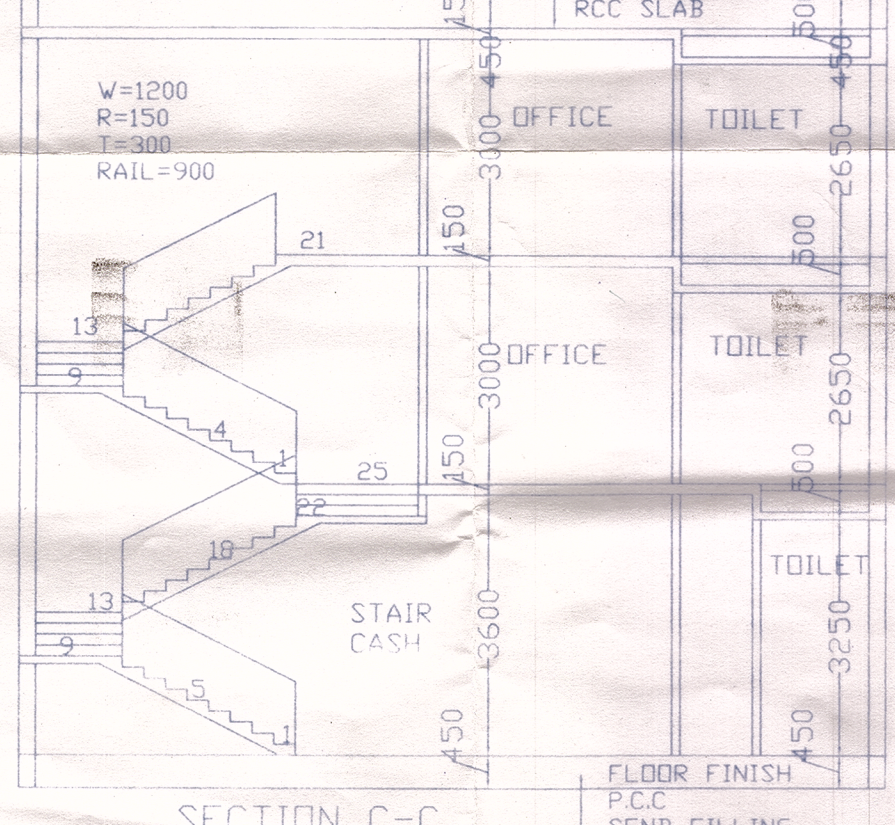


SECTION C-C

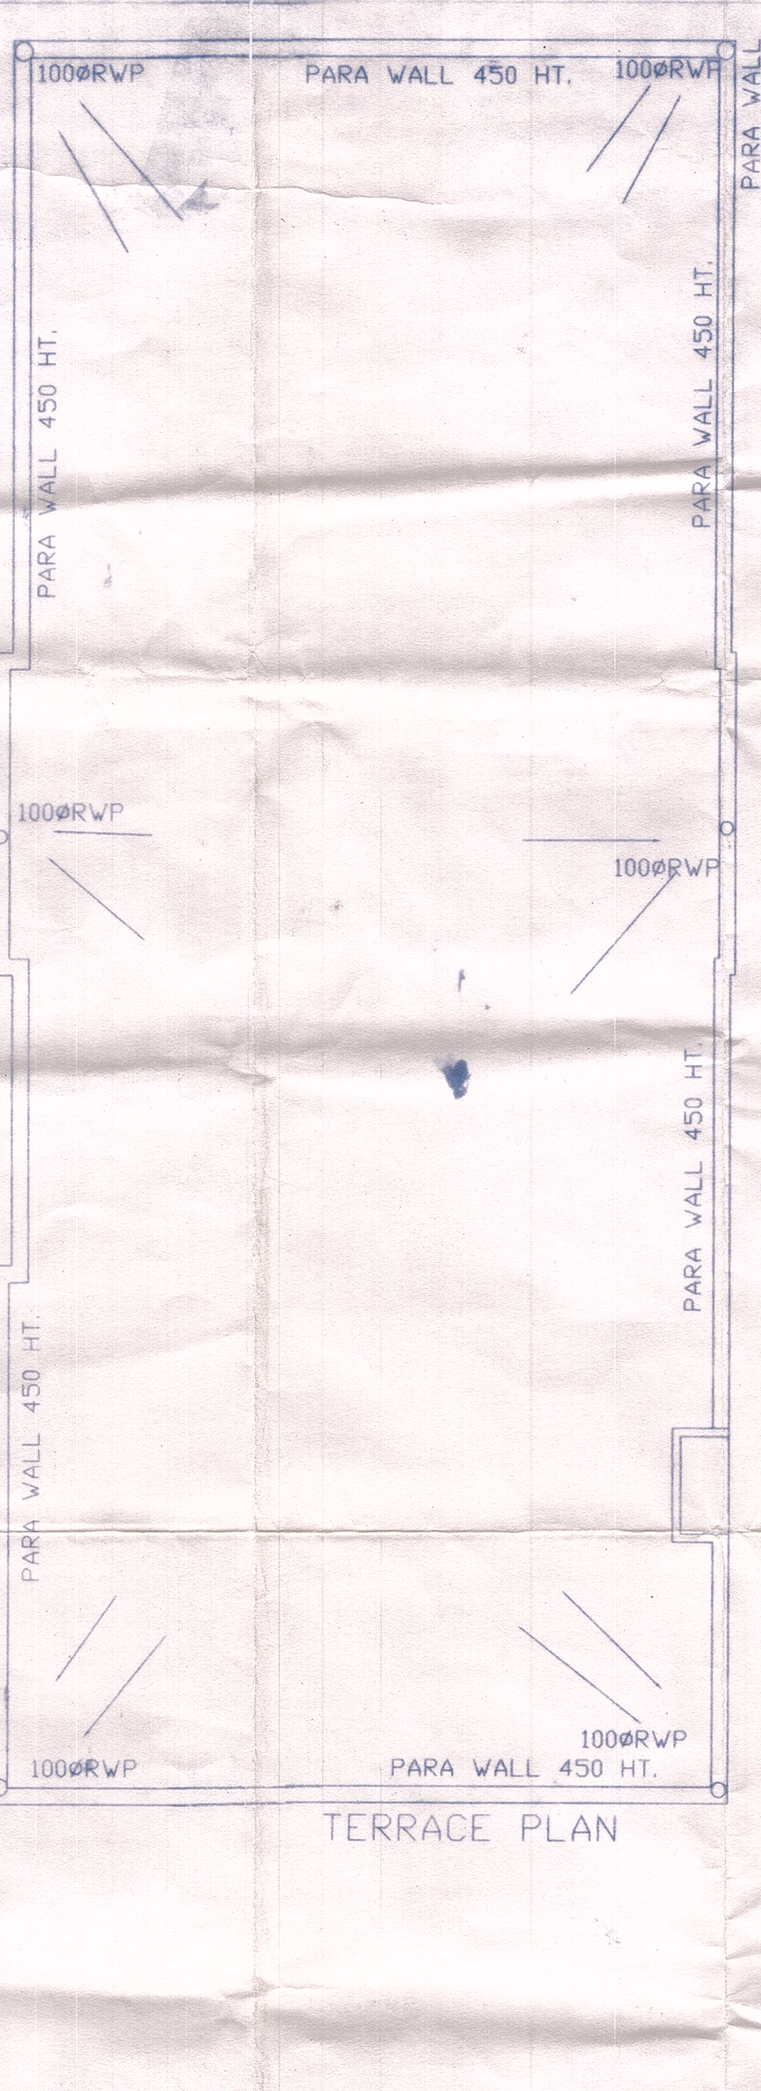


TERRACE PLAN

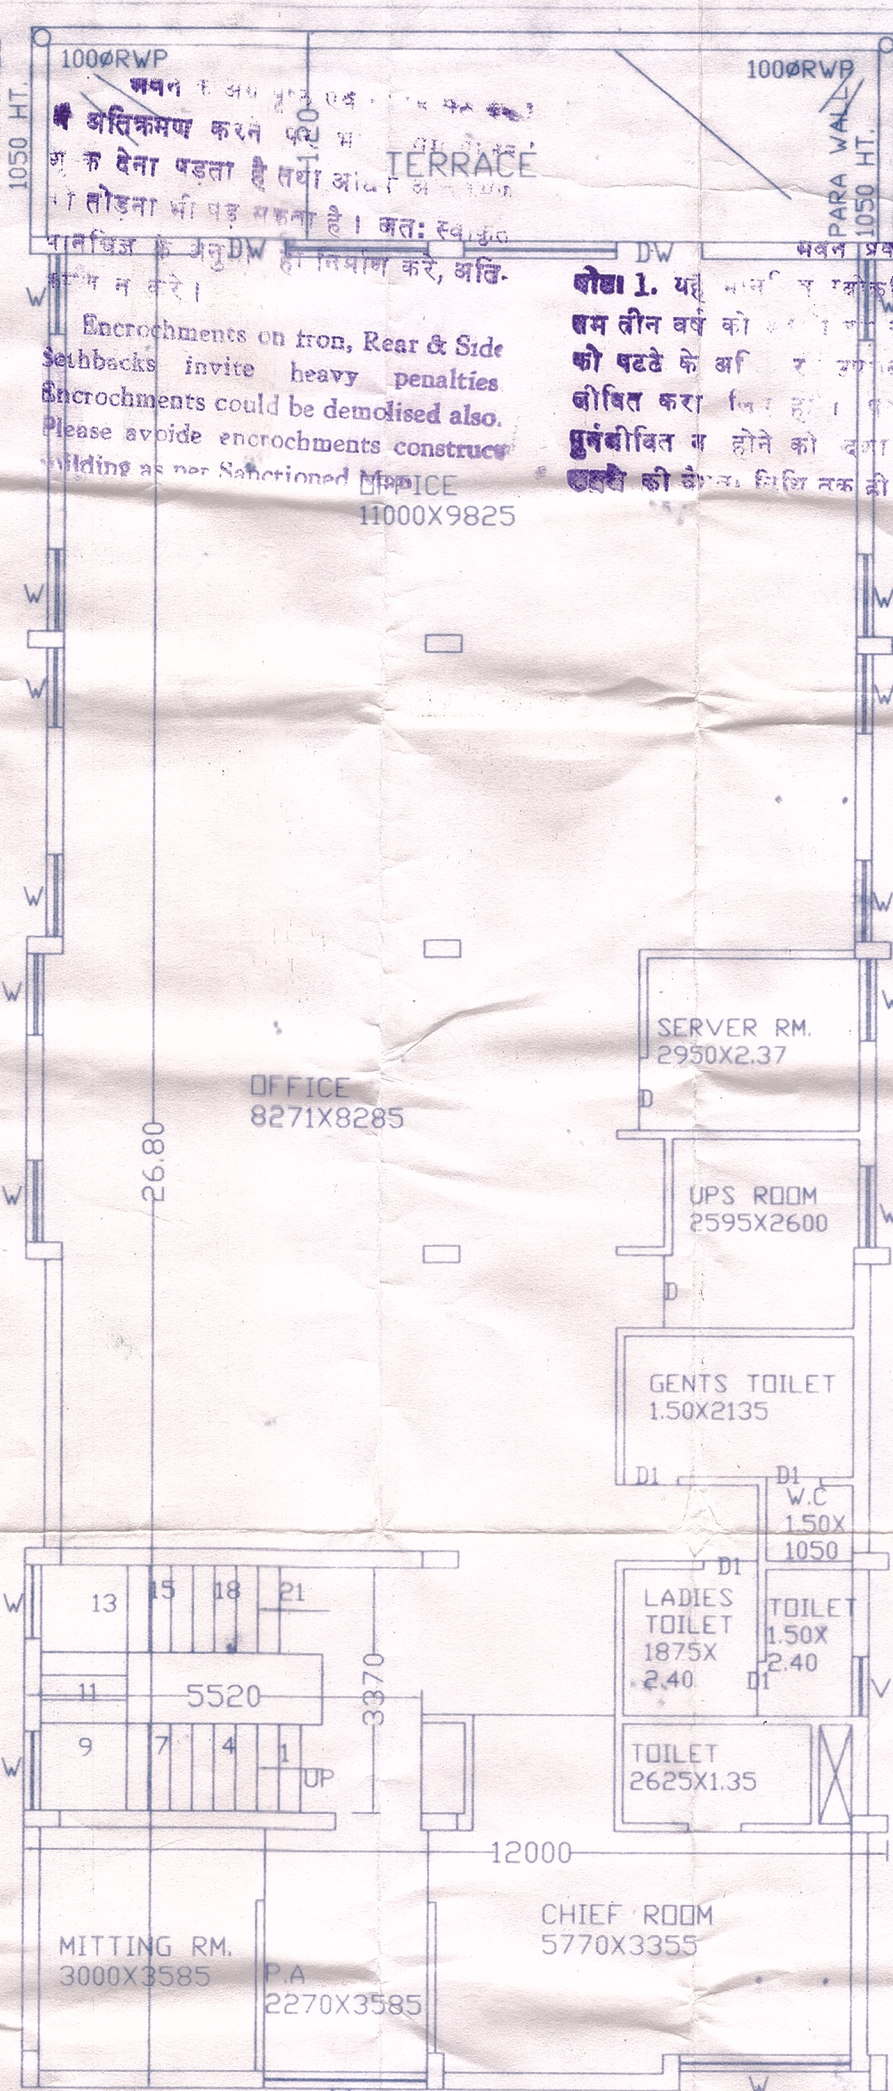

SECOND FLOOR PLAN

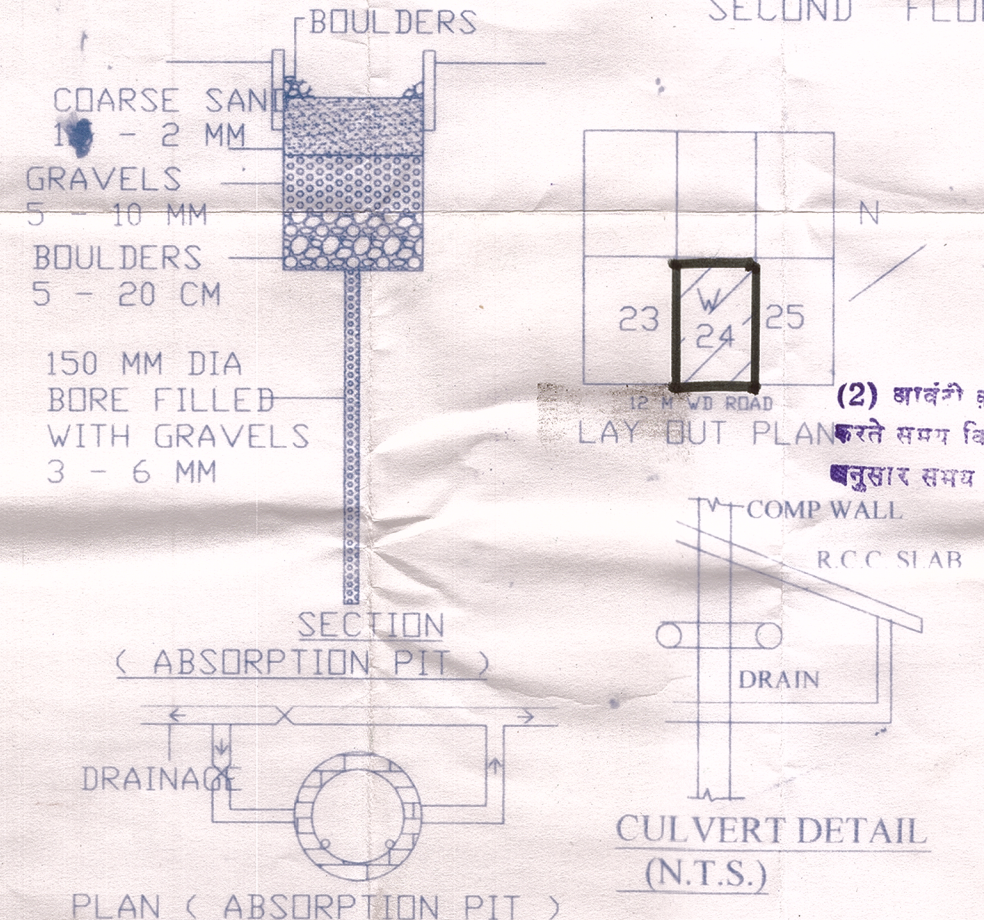

PLAN (ABSORPTION PIT)

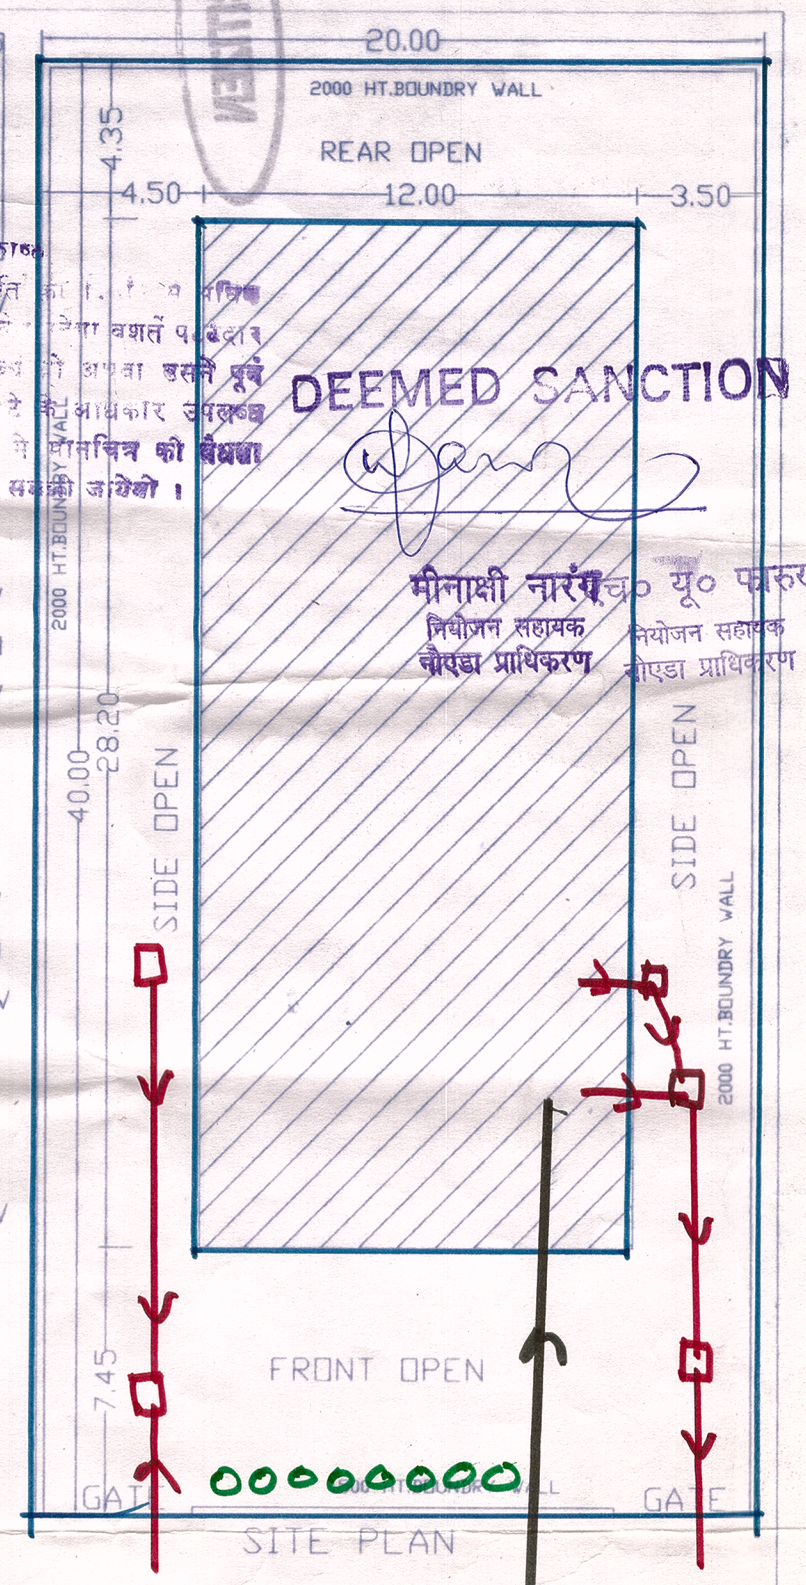

AREA CHART

TOTAL PLOT AREA=20x40=800 SQM
 PERM AT G.F.L=462.50 SQM
 PERM FAR=750+30%=975.0 SQM
 ALL AREA WITH OUT INFRINGMENT
 EXIST AT G.F.L=336.0 SQM
 EXIST AT F.F.L=336.0 SQM
 OC ISSUED - 128.68 m²
 WITH OUT APP. 207.32 m²
 PROP AT S.F.L=303.00 SQM
 TOTAL FAR ACHIVED=975.0 SQM

OPENING SCHEDULE

D=1200x2100 D1=750x2100
 W=2400x1800 W1=1200x1800
 V=2400x600 DD=1800x2700
 RS=3300x2700

PROP.ADD/ALT PLAN OF INDUSTRIAL BUILDING ON PLOT NO- W-24 SEC-11 NOIDA FOR M/S UTILITY POWERTECH LTD

OWNERS: I.S. PARSWAL
 CHIEF EXECUTIVE
 UTILITY POWERTECH LIMITED (A JV OF RELIANCE INFRASTRUCTURE & NTPC LTD.)
 UPL HOUSE
 W-24, SECTOR-11, NOIDA-201301 (U.P.)
 ARCHITECTS: DURGADesigner's
 ARCHITECT'S, ENGINEER, PLANNER
 G - 104, SECTOR - 41, NOIDA - (U.P.)
 PH :- 4357100, M :- 9810072146
 MAIL:- durgadesigner@yahoo.co.in, durgadesigner@rediffmail.com