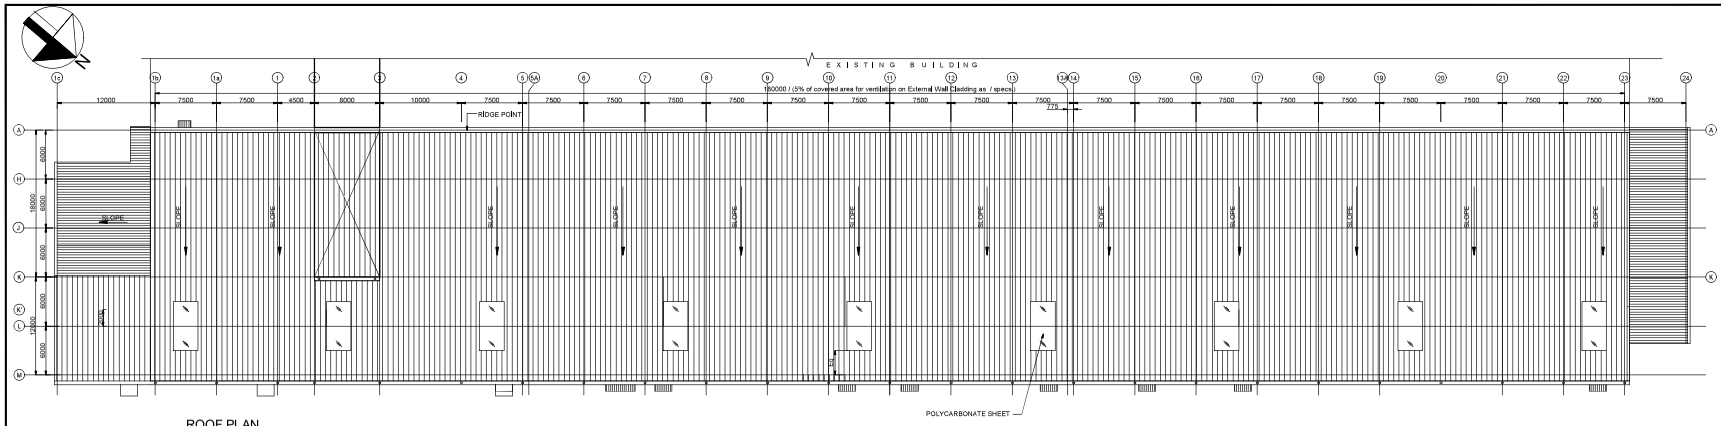

ROOF PLAN

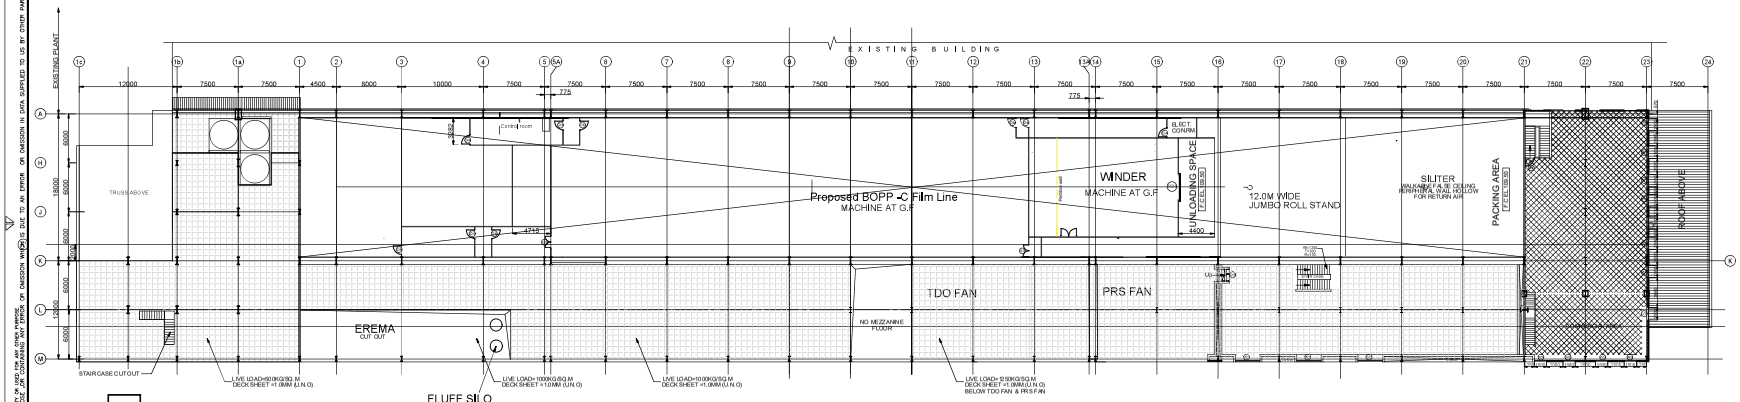

MEZZANINE FLOOR

STAIRCASE LOCATION TO BE DECIDED LATER
SLAB THICKNESS SHALL BE CONSIDERED-150MM U.N.O

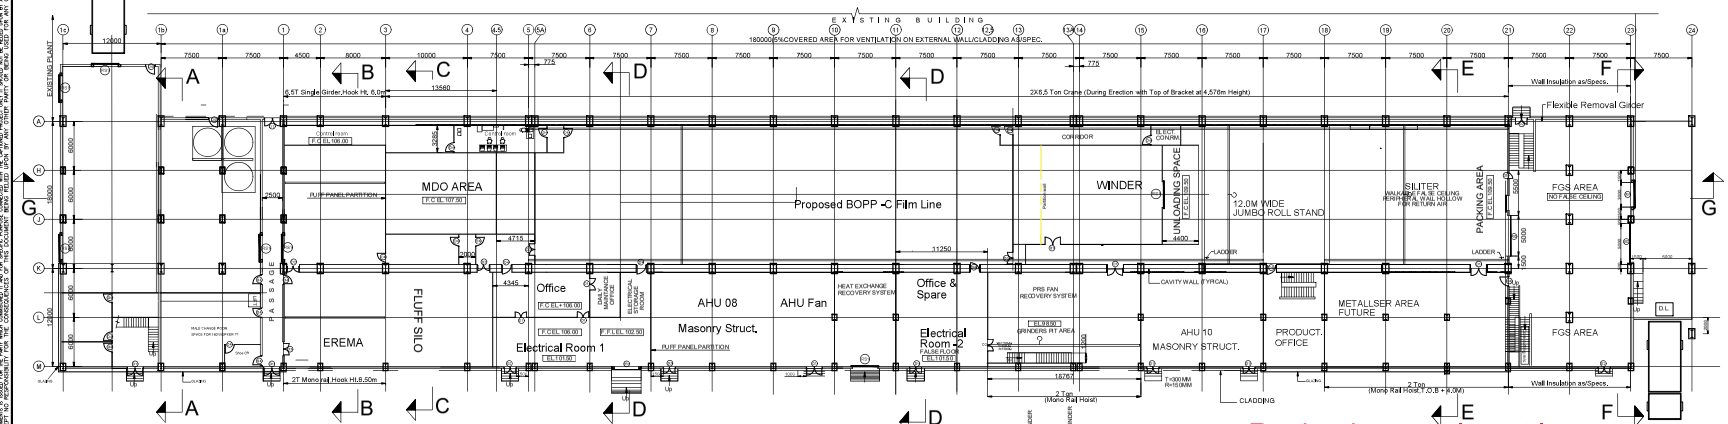

GROUND FLOOR PLAN

NOTE:-LOCATION OF DOORS/WINDOWS TO FIXED LATER ON BY CONSULTANTS

NOTES

1. ALL DIMENSIONS ARE IN MM & LEVELS ARE IN METERS U.N.O
2. FOR GENERAL NOTES REF STD.NO.A1
3. EXPOSED ROOF & EXPOSED WALL SHALL BE INSULATED AS PER ECBC
4.VERIFY ALL THE CUT OUTS FOR HVAC DUCTS FROM HVAC DRGS.
5.CRANE ORIENTATION,LEVEL & MOMENT TO BE CROSS CHECKED.

DOORS & WINDOWS SCHEDULE

MKD	DOOR SIZE WIDTH	DOOR SIZE HEIGHT	NOS.	REMARKS
D1	2000	2500		Double leaf door as per specs.
D2	1500	2500		Double leaf door as per specs.
D3	1500	2100		Double leaf door as per specs.
D4	1200	2100		Single leaf door as per specs.
D5	1000	2100		Single leaf door as per specs.
D6	750	2100		Single leaf door as per specs.
RS1	3000	3500		
RS2	5000	4000		
SD1	7500	2500		Double leaf Rapid door as per specs.
SD2	2500	5000		Double leaf Rapid door as per specs.
SD3	1800	2500		Double leaf Rapid door as per specs.
SD4	1500	1000		Double leaf Rapid door as per specs.
W1	1500	1500		Double leaf Rapid door as per specs.
W2	3000	1500		Double leaf Rapid door as per specs.
V1	1500	600		Double leaf Rapid door as per specs.

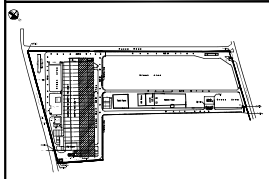

KEY PLAN

COPY RIGHT :- THIS DRAWING IS THE COPYRIGHT OF THE CONSULTANT AND MAY BE USED OR REPRODUCED ONLY WITH HIS WRITTEN PERMISSION.

REFERENCE/LEGEND

22114-APA-01 - PLOT PLAN
22114-ABE-12 - ELEVATIONS & SECTIONS

ISSUED FOR CONSTRUCTION

REV.NO.	DATE	DESCRIPTION	DRN.	CHKD.	APPD.
0	21/04/23	ISSUED FOR CONSTRUCTION	ANIL	ANAND	RAJ
P1	15/03/23	ISSUED FOR APPROVAL	ANIL	ANAND	RAJ
P0	06/02/23	ISSUED FOR INFORMATION	ANIL	ANAND	RAJ

CLIENT :-

XPRO India Limited

BARJORA-MEJIA ROAD P.O. GHUTGORIA DIST.BANKURA (W.B.)-722202

ENGINEERING CONSULTANTS:-

Concept Techno Engineers Pvt.Ltd.
(A Leading Engineering Consultancy Company Of Delhi Consultants Alumni)
M- 09811615904, 09999615904
L- 01294886904
E Mail-concept_techno@rediffmail.com www.conceptitechno.com
PLOT NO-93,SECTOR 46 FARIDABAD (HARYANA)-121010

TITLE:-

BOPP- C FILM LINE- 2
MAIN PLANT BUILDING
GROUND FLOOR PLAN,MEZZANINE FLOOR PLAN & ROOF PLAN

PREPARED BY	ANIL
DESIGNED BY	ANAND
DRG.CHKD.BY	RAJ
APPROVED BY	ASHIM
PROJECT NO.	22114
SCALE 1:100,1:50	DRAWING NO. 22114-ABE-11 / REVISION 0

CONCEPT TECHNO ENGINEERS PVT.LTD
Disclaimer: WE ACCEPT NO RESPONSIBILITY FOR THE CONSEQUENCES OF THIS DOCUMENT BEING RELIED UPON BY ANY OTHER PARTY OR FOR ANY OTHER PURPOSE OR CONTAINING ANY ERROR OR OMISSION WHICH IS DUE TO AN ERROR OR OMISSION IN DATA SUPPLIED TO US BY OTHER PARTIES.
THIS DOCUMENT IS ISSUED IN CONFIDENCE AND FOR WHOSE PURPOSE CONNECTED WITH THE OPTIONED PROJECT ONLY & SHOULD NOT BE RELIED UPON BY ANY OTHER PARTY OR FOR ANY OTHER PURPOSE.