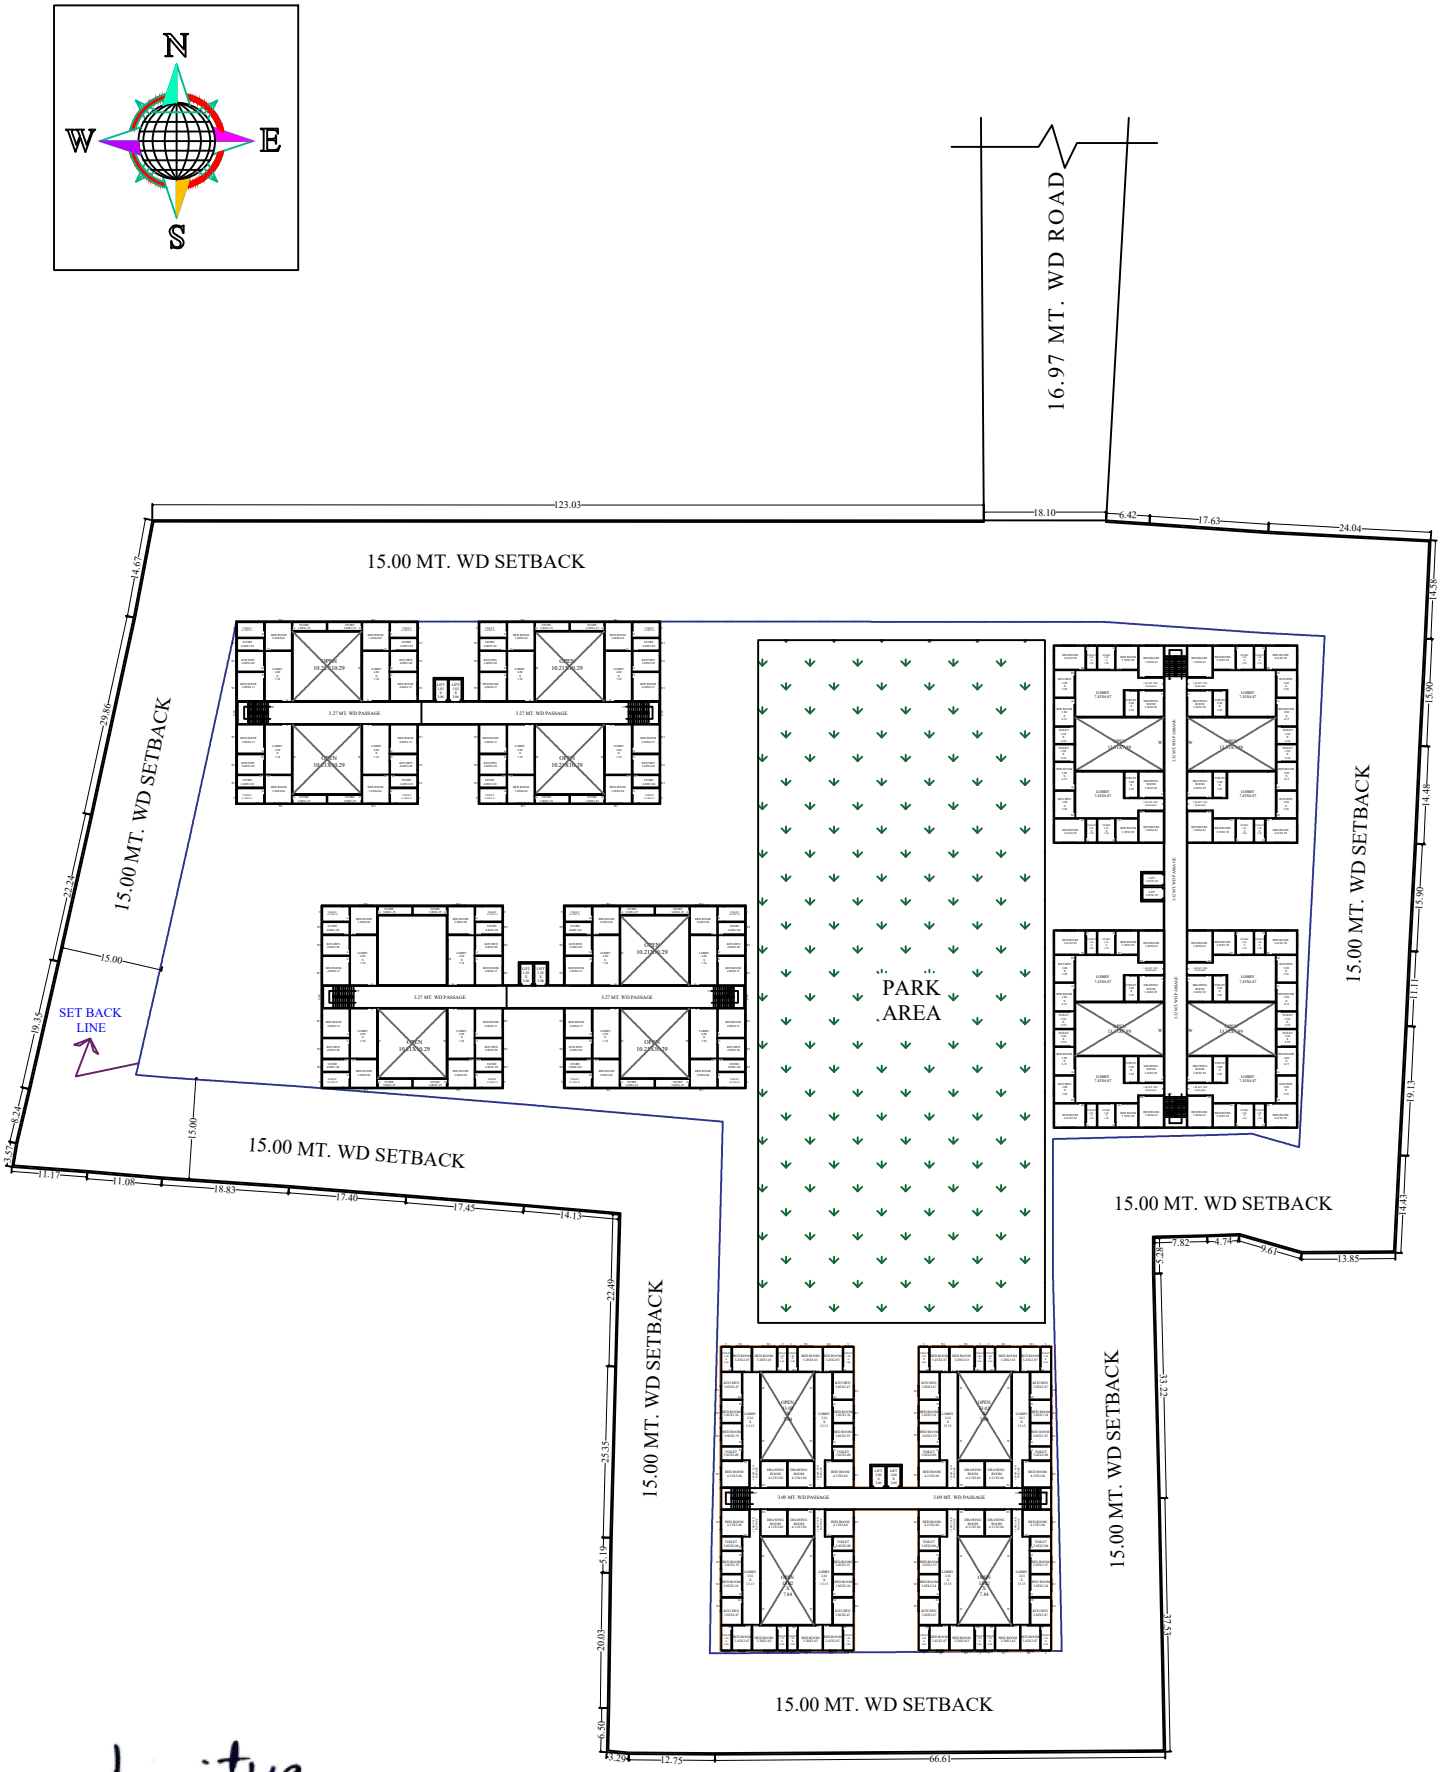

Er. PAVITRA KUMAR SINGH
CHARTERED ENGINEER
REGD. NO. - AM3031185/20022023
Mob. 8859187163

TYPICAL FLOOR PLAN
FIRST TO SIXTEENTH FLOOR

ARCHITECTURAL PLAN