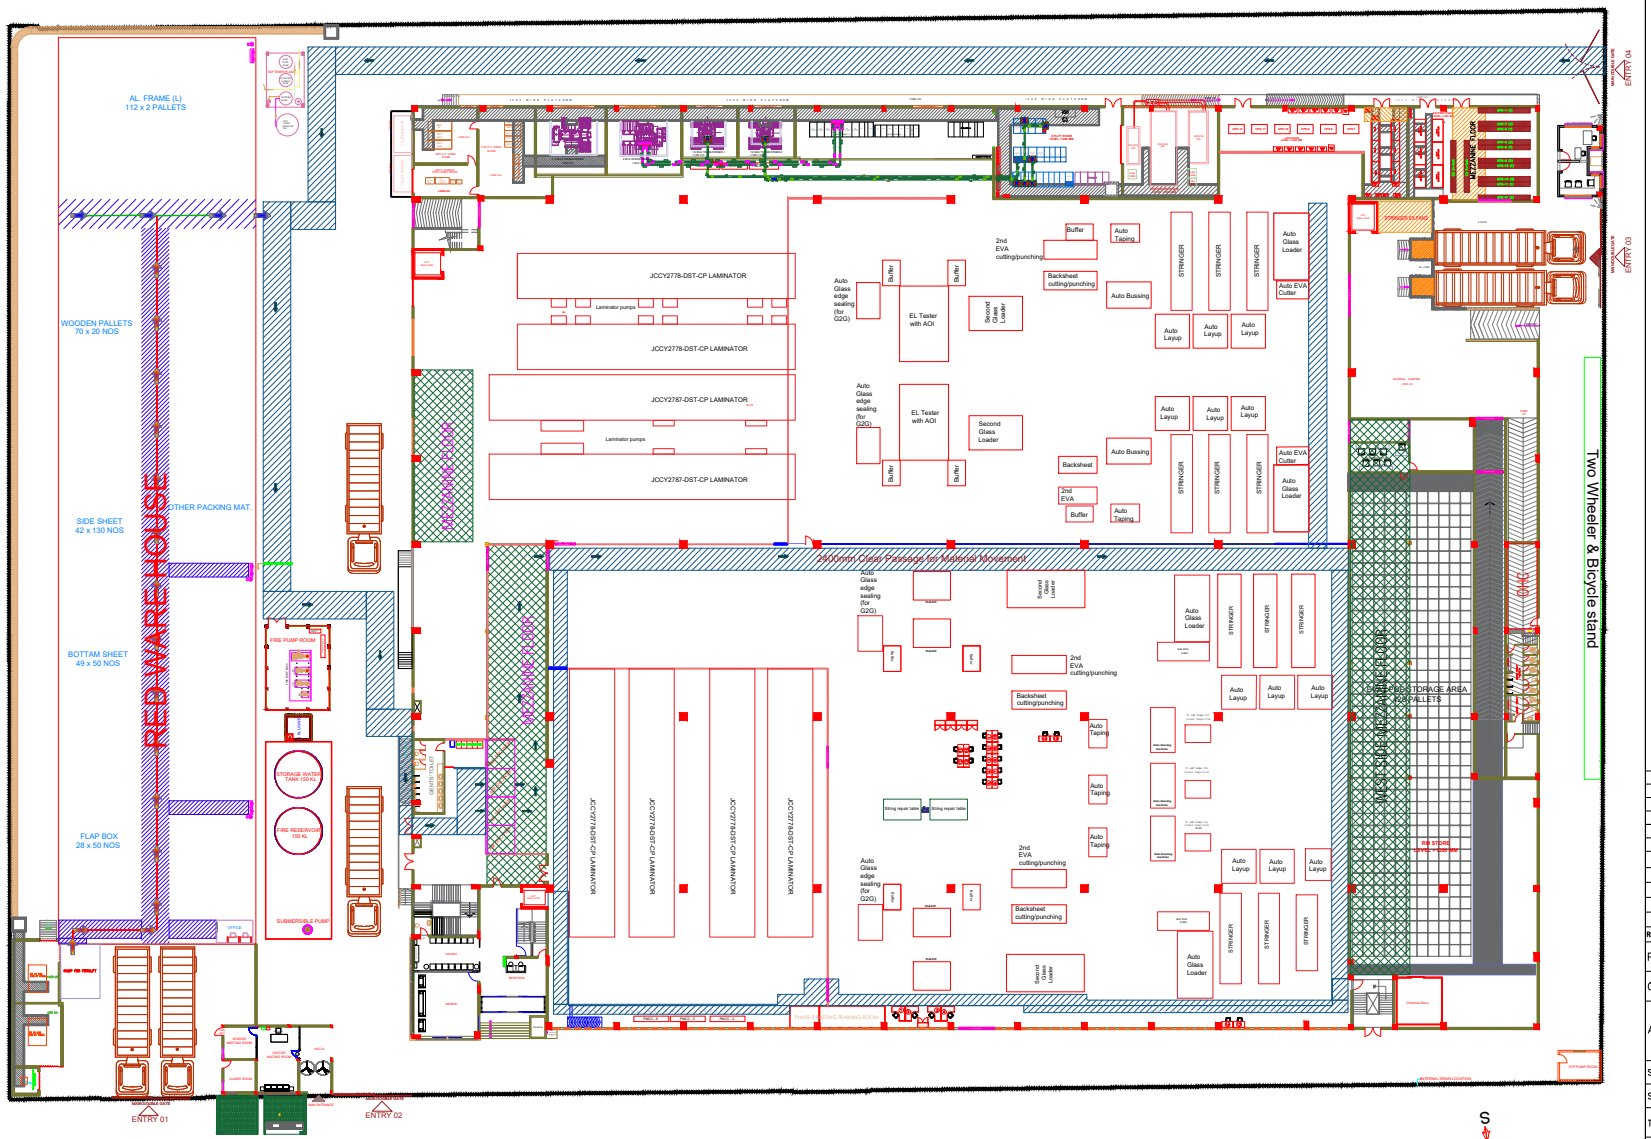

GROUND FLOOR

REVISION	DATE	PARTICULARS	DESIGNED	CHECKED

PROJECT: FAB-II

OWNER: VIKRAM SOLAR LIMITED

ARCHITECT:

SCALE	1:1	A1	REVISION	R1
STATUS				
TITLE	FAB-II GROUND FLOOR LAYOUT			
DRAWING NO.	FAB-II / GF		SHEET 1 OF 1	
DATE	11.01.2024			
DRAWN BY	S. GHOSH			
DESIGNED BY	SREEDHAR			
CHECKED BY	SREEDHAR			
APPROVED BY	DEV SHARMA			

vikramsolar

SIZE–A1