SITE: SHRI DUTT INDIA PVT LTD, SAKHARWADI.

PLAN-SUPERIMPOSE-3

SCALE :1:1000

(REF.NOTE NO.15)

ORIENTATION

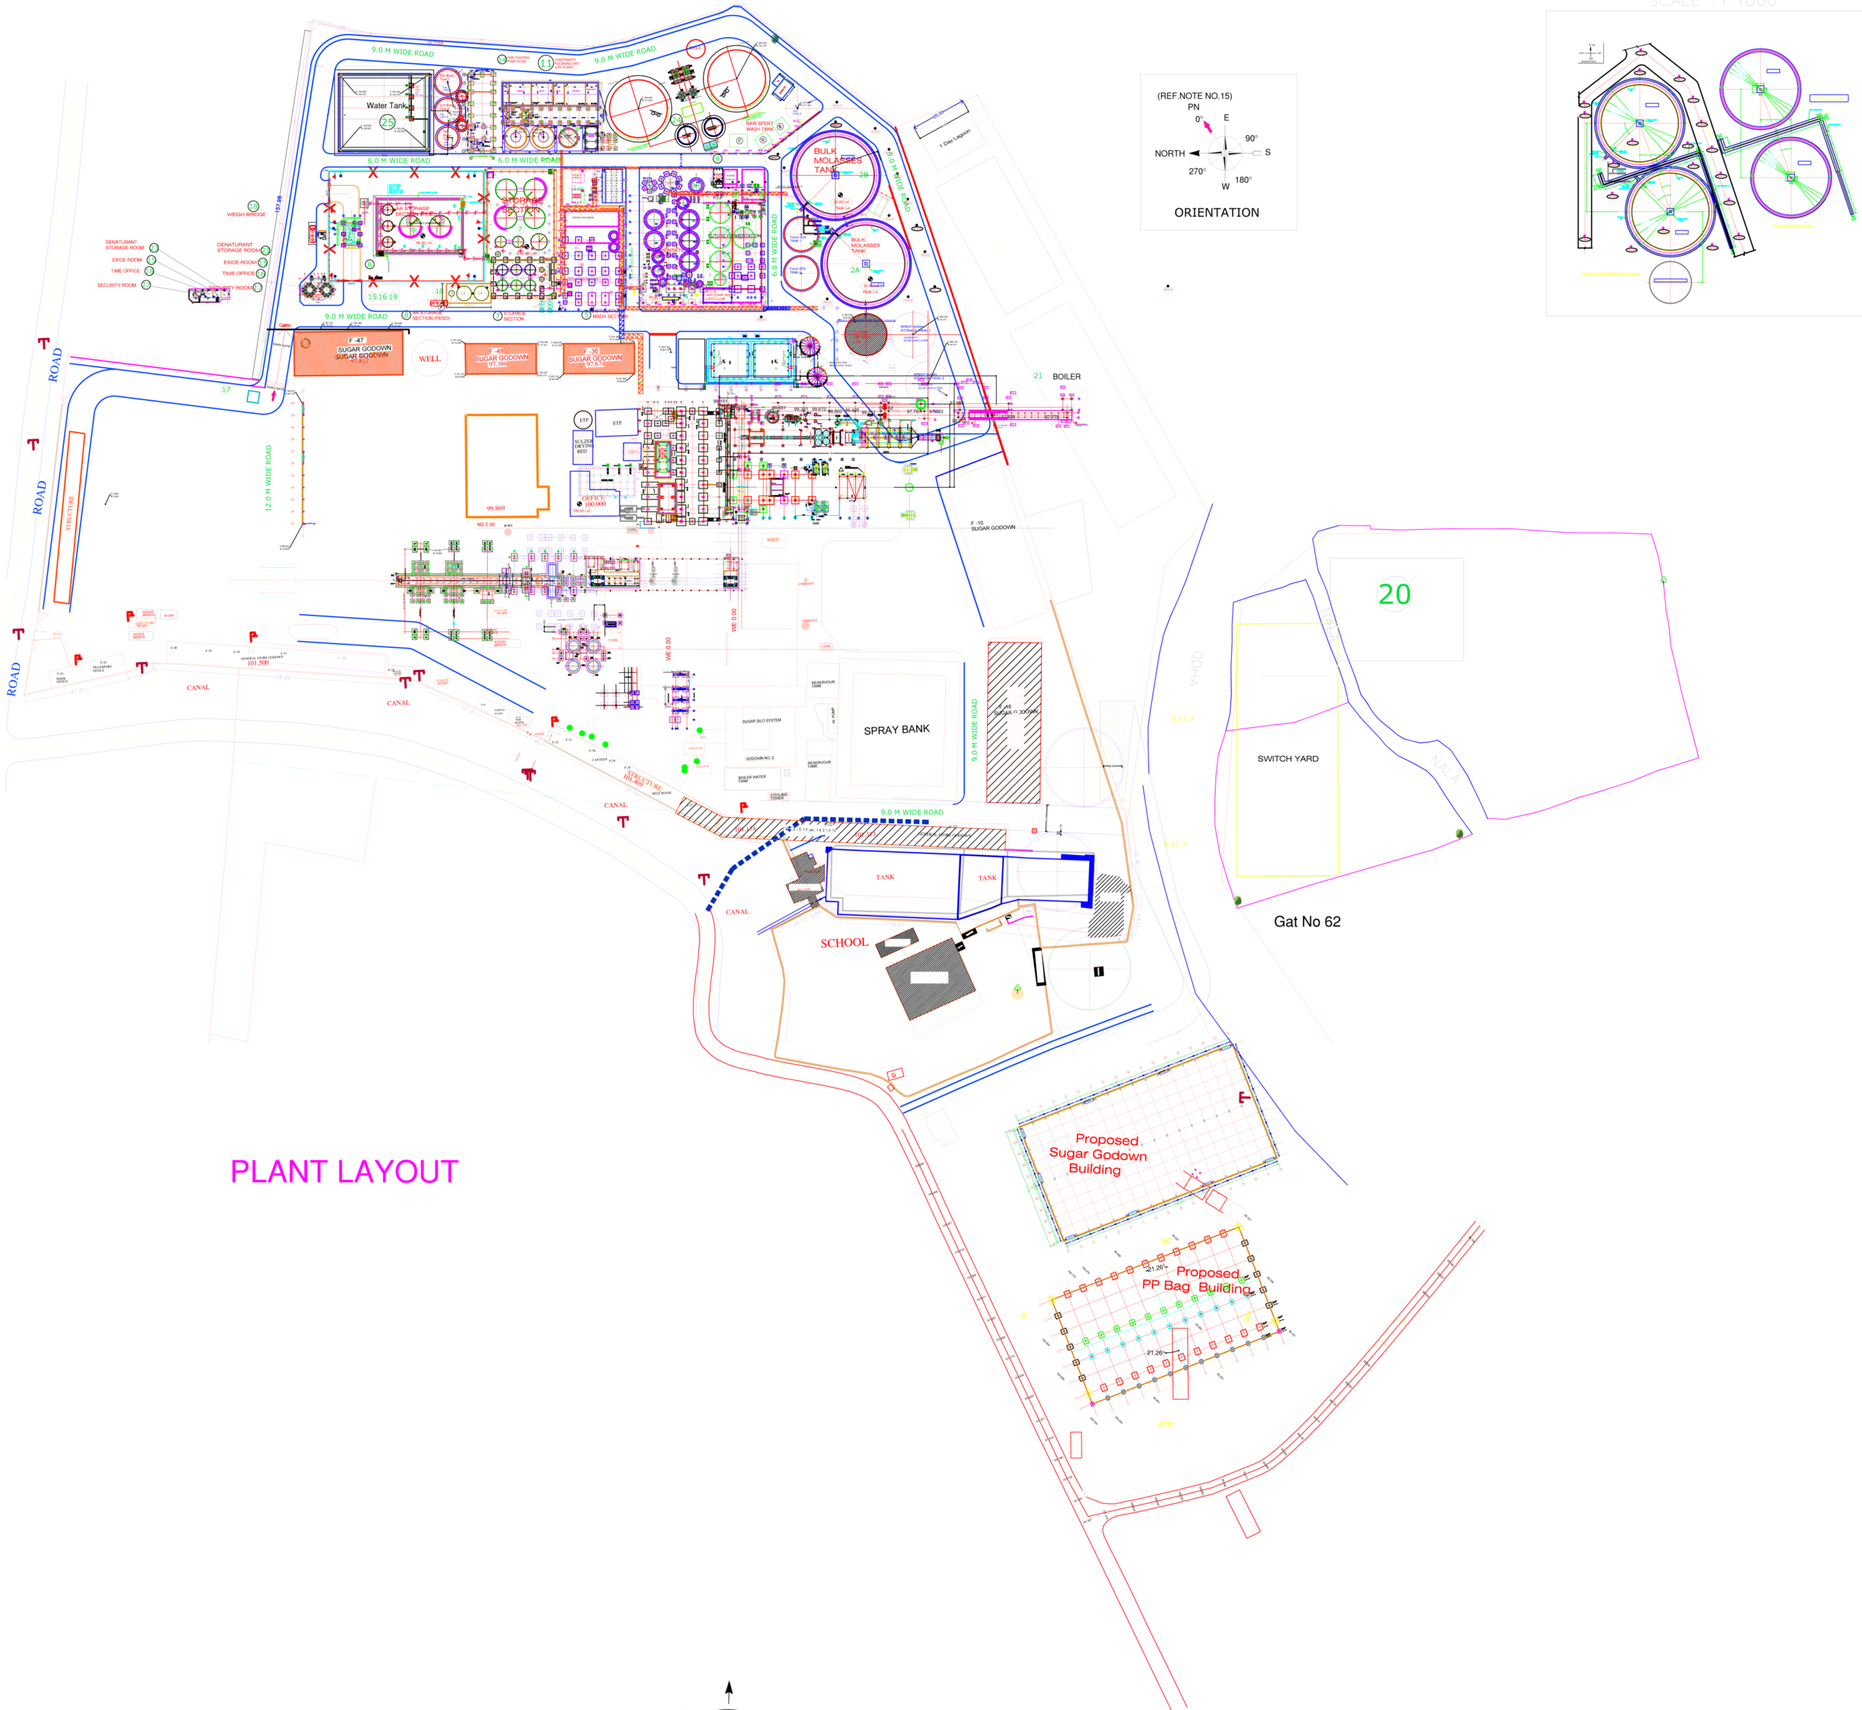

PLANT LAYOUT