AREA STATMENT

SR NO	DISCRIPTION	AREA IN MTSQ
1	TOTAL AREA OF THE PLOT	17485.74
2	15% OPEN SPACE	
3	NET AREA FOR PLANNING	17485.74
4	PERMISSIBLE G/FLOOR @ 40%	6994.30
5	PERMISSIBLE F S I AREA @ 0.80	13988.59
6	EXISTING LOWER FLOOR AREA	
7	EXISTING GROUND FLOOR AREA	3290.05
8	EXISTING FIRST FLOOR AREA	1208.05
9	EXISTING SECOND FLOOR AREA	243.45
10	EXISTING THIRD FLOOR AREA	
11	PROPOSED LOWER LVL FLOOR AREA	
12	PROPOSED GROUND FLOOR AREA	967.26
13	PROPOSED MEZZ. FLOOR AREA	——
14	PROPOSED FIRST FLOOR AREA	860.92
15	PROPOSED SECOND FLOOR AREA	022.35
17	TOTAL B/UP AREA @ LOWER FLOOR	
18	TOTAL B/UP AREA @ GROUND FLOOR	4257.31
19	TOTAL B/UP AREA @ MEZZ. FLOOR	——
20	TOTAL B/UP AREA @ FIRST FLOOR	2068.97
21	TOTAL B/UP AREA @ SECOND FLOOR	265.80
21	TOTAL B/UP AREA @ THIRD FLOOR	
22	TOTAL BUILT UP AREA	6592.08
24	F S I CONSUMED 0.80 >	0.376

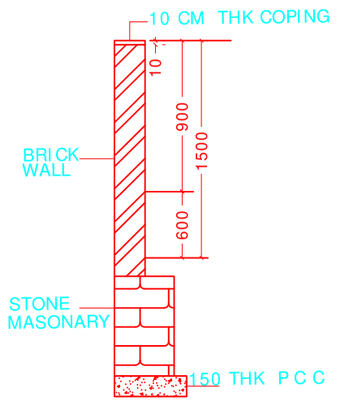

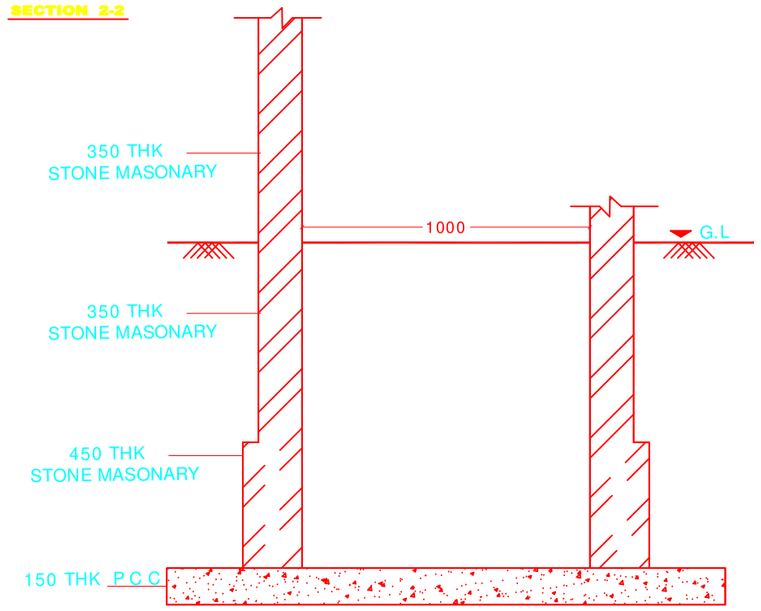

SECTION 1-1

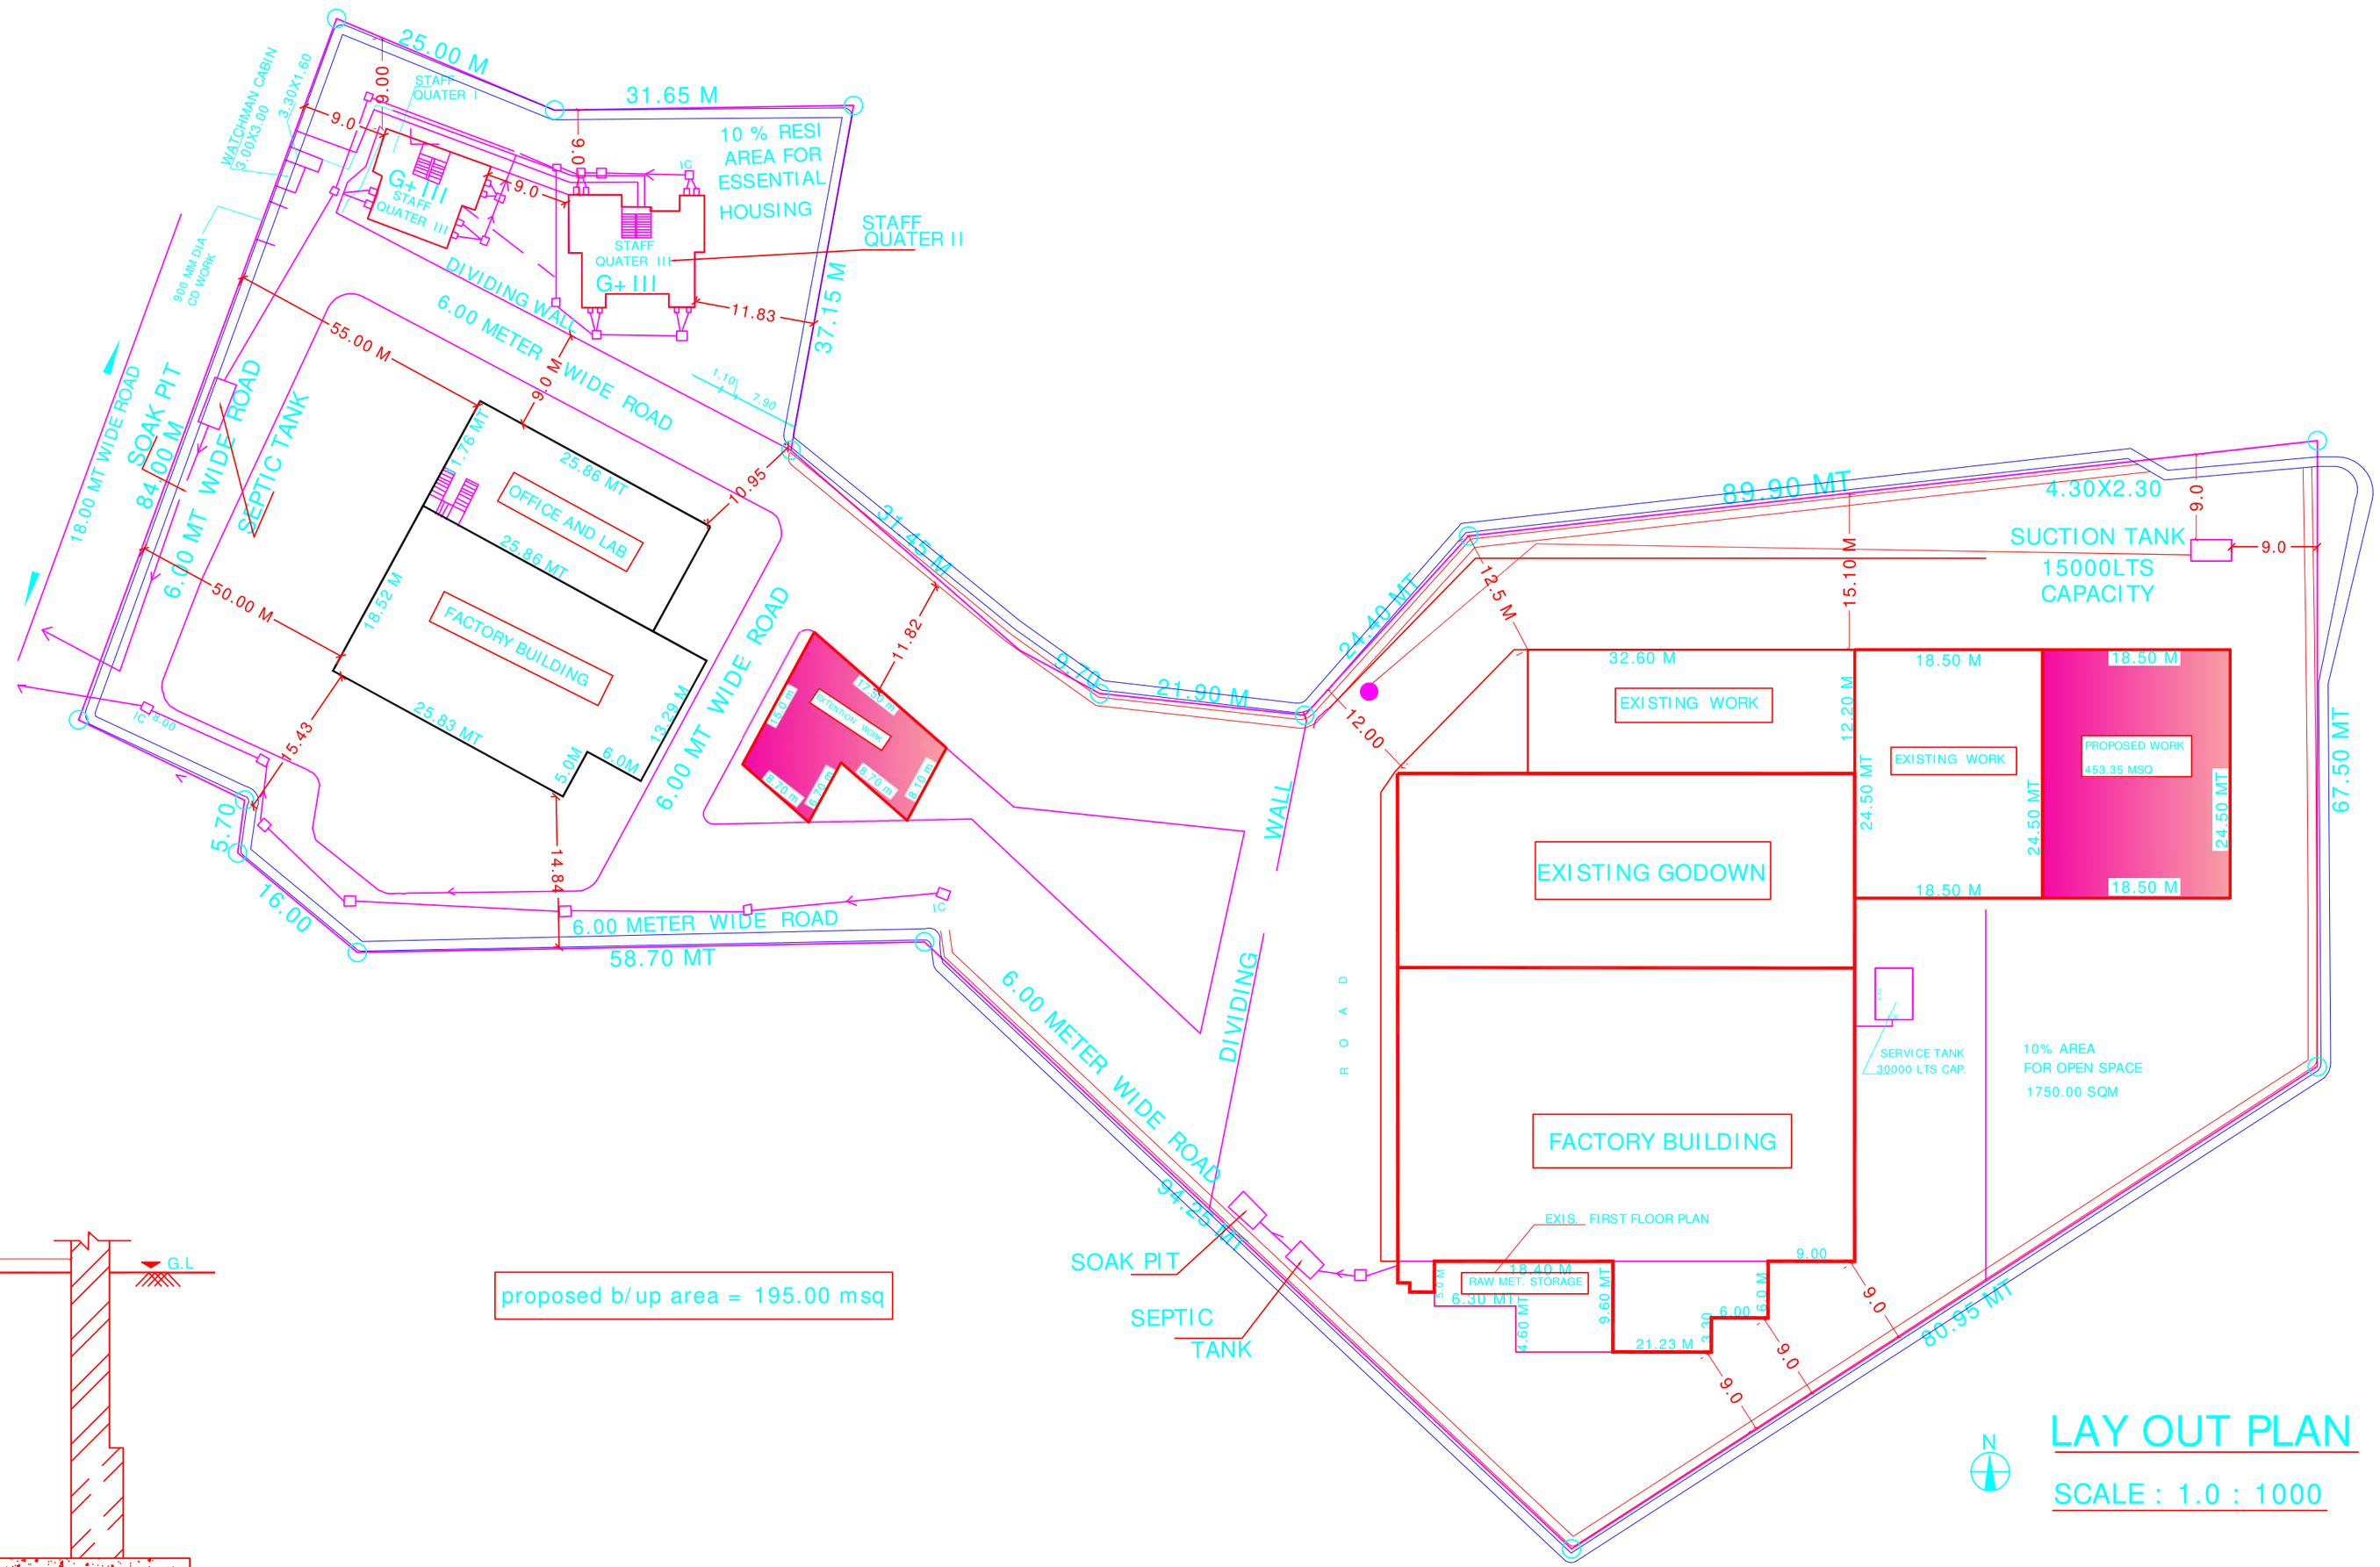

proposed b/up area = 195.00 msq

LAY OUT PLAN

SCALE : 1.0 : 1000

REVISED LAY OUT PLAN FOR GAURAV AGROPLAST PVT. LTD. ON SURVEY NO : 34/1/1. VILLAGE UMARKUI, SILVASSA

FILE : KISAN / AGRO/ APPR. DRG 28.03.06

JOB NO : 257	N	VISHVAKARMA CONSULTANTS VIRENDRA F PANCHAL (B. E. CIVIL , M I E , F I V) CONSULTING CIVIL ENGINEERS , ARCHITECTS & GOVT. REGD. VALUER. 5., TILAK PARK SOCIETY OPP. : SANGAM SOCIETY HARNI ROAD ., VADODARA PHONE (O265) 2461029
DRG NO : 72		
REV NO : 08		
REV DT : 18/06/08	DT:29/11/04	
DRN BY : JATIN	CHKD BY :	
SCALE : 1:1000		