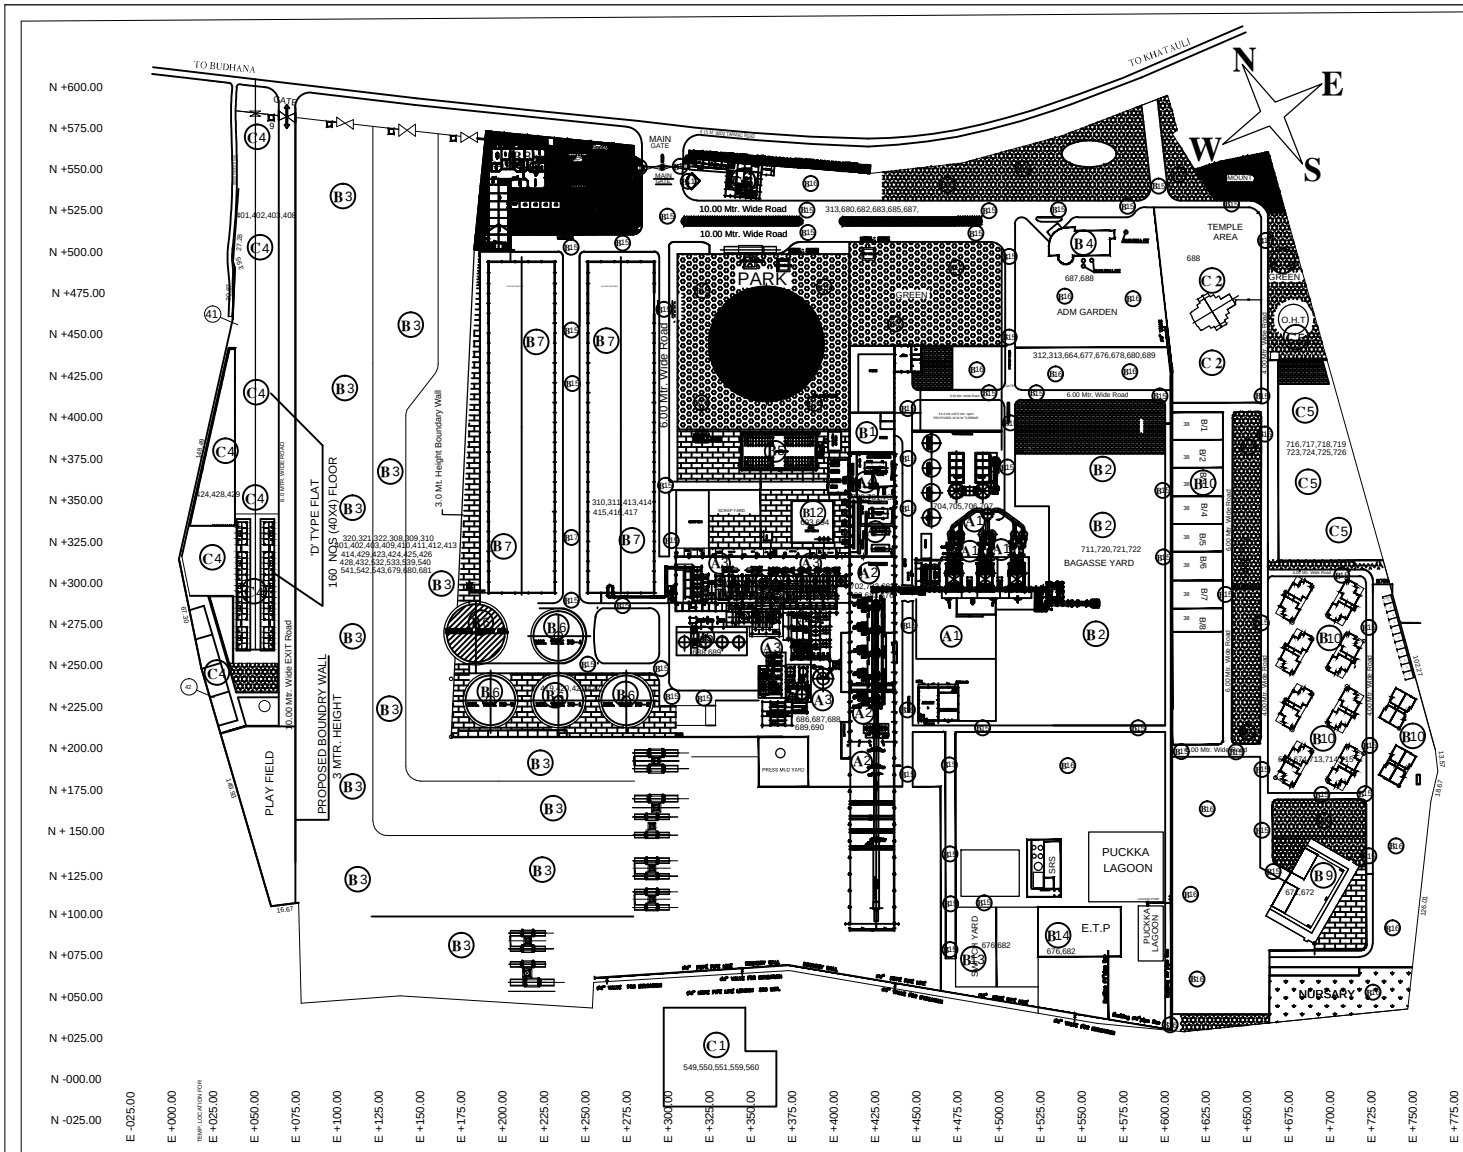

LEGEND			SUGAR	HOLD CO.
NO	DESCRIPTION	GATA NO	AREA (M2)	AREA (ACRE)
A	**PLANT AREA**			
1	BOILER HOUSE	704,705,706,707	9056	2.24
2	MILL HOUSE	702,703,681,682,683 676	6474	1.60
3	BOILING HOUSE	686,687,688,689,690	11287	2.79
4	POWER HOUSE	700,701,702	2963	0.73
B	**OTHER AREA**			
1	STORE	699,700	4920	1.22
2	BAGASSE YARD	711,720,721,722	16006	3.96
3	CANE YARD	308,309,310,311,312,321,322,402,403,408,410 411,412,413,414,423,424,425,426,428,429,432 433,434,435,532,533,539,540,541,542,543,673,680,681	113343	28.01
4	ADMINISTRATION BLOCK	687,688	1067	0.26
5	COOLING TOWER	688,689	2433	0.6
6	MOLASSES TANK	419,420,421,422	12186	3.01
7	SUGAR GODOWN	310,311,413,414,415 416,417	20552	5.08
8	HOSPITAL AND CANE OFFICE	317,318,319	1113	0.28
9	BACHELOR HOSTEL GUEST HOSE/CANTEEN	671,672	2052	0.51
10	COLONY	673,674,713,714,715	15346	3.79 671,672
11	SECURITY ROOM/TIME OFFICE	314,315	892	0.22
12	U.G.R	693,694	1482	0.37
13	SWITCH YARD	676,682	2805	0.69
14	E.T.P	676,682	8113	2.0
15	ROADS (PLANTS)	313,680,683,682,685 687	22550	5.57
16	GREEN, DRAIN AND OPEN AREA (PLANTS)	312,313,315,316,676 677,678,680,664,699	59245	14.64
17	CYCLE STAND / PARKING	314,317	1418	0.35
C	**LAND DETAILS -HOLDING CO.**			
1	OUT SIDE LAND	549,550,551,559,560	9520	2.35.
2	TEMPLE	688	2954	0.73
3	BANK BUILDING	669	420	0.10
4	WORKER COLONY SROUNDING AREA	401,402,403,408,424, 428,429	14368	3.55
5	GREEN OPEN AREA (COLONY)	716,717,718,719,723 724,725,726	7086	1.75

LEVEL	
G.G.L	98.50
ROAD	99.75
FACTORY BUILDING(F.F.L)	100.00
SUGAR GODOWN(F.F.L)	100.30

REV.	DESCRIPTION	BY	CHKD	APPD	DATE

P.NO.	QTY.	DESCRIPTION	MATERIAL	NET WT.	RAW WT.

THIS DRAWING ALWAYS REMAIN THE PROPERTY OF M/S.BAJAJ HINDUSTHAN SUGAR LTD. AND SHALL NOT BE USED OR COPIED EXCEPT AS EXPRESSELY AUTHORISED IN WRITING BY THE COMPANY,& MUST BE RETURNED ON DEMAND.

BAJAJ HINDUSTHAN SUGAR LIMITED
VILLAGE- BHASANA (BUDHANA) DISTT.- MUZAFFAR NAGAR

DRAWN	SANJEEV	26.03.2022	TITLE
CHECKED			PLANT LAYOUT
CHECKED			
APPROVED			

REF. DRG. NO.	SCALE	DRG.NO.	REV.
		BHL-BDN-PL-AO-500-22	
		CADFILE	SIZE