Sheet Title
WORKING PLAN
Ground Floor Plan

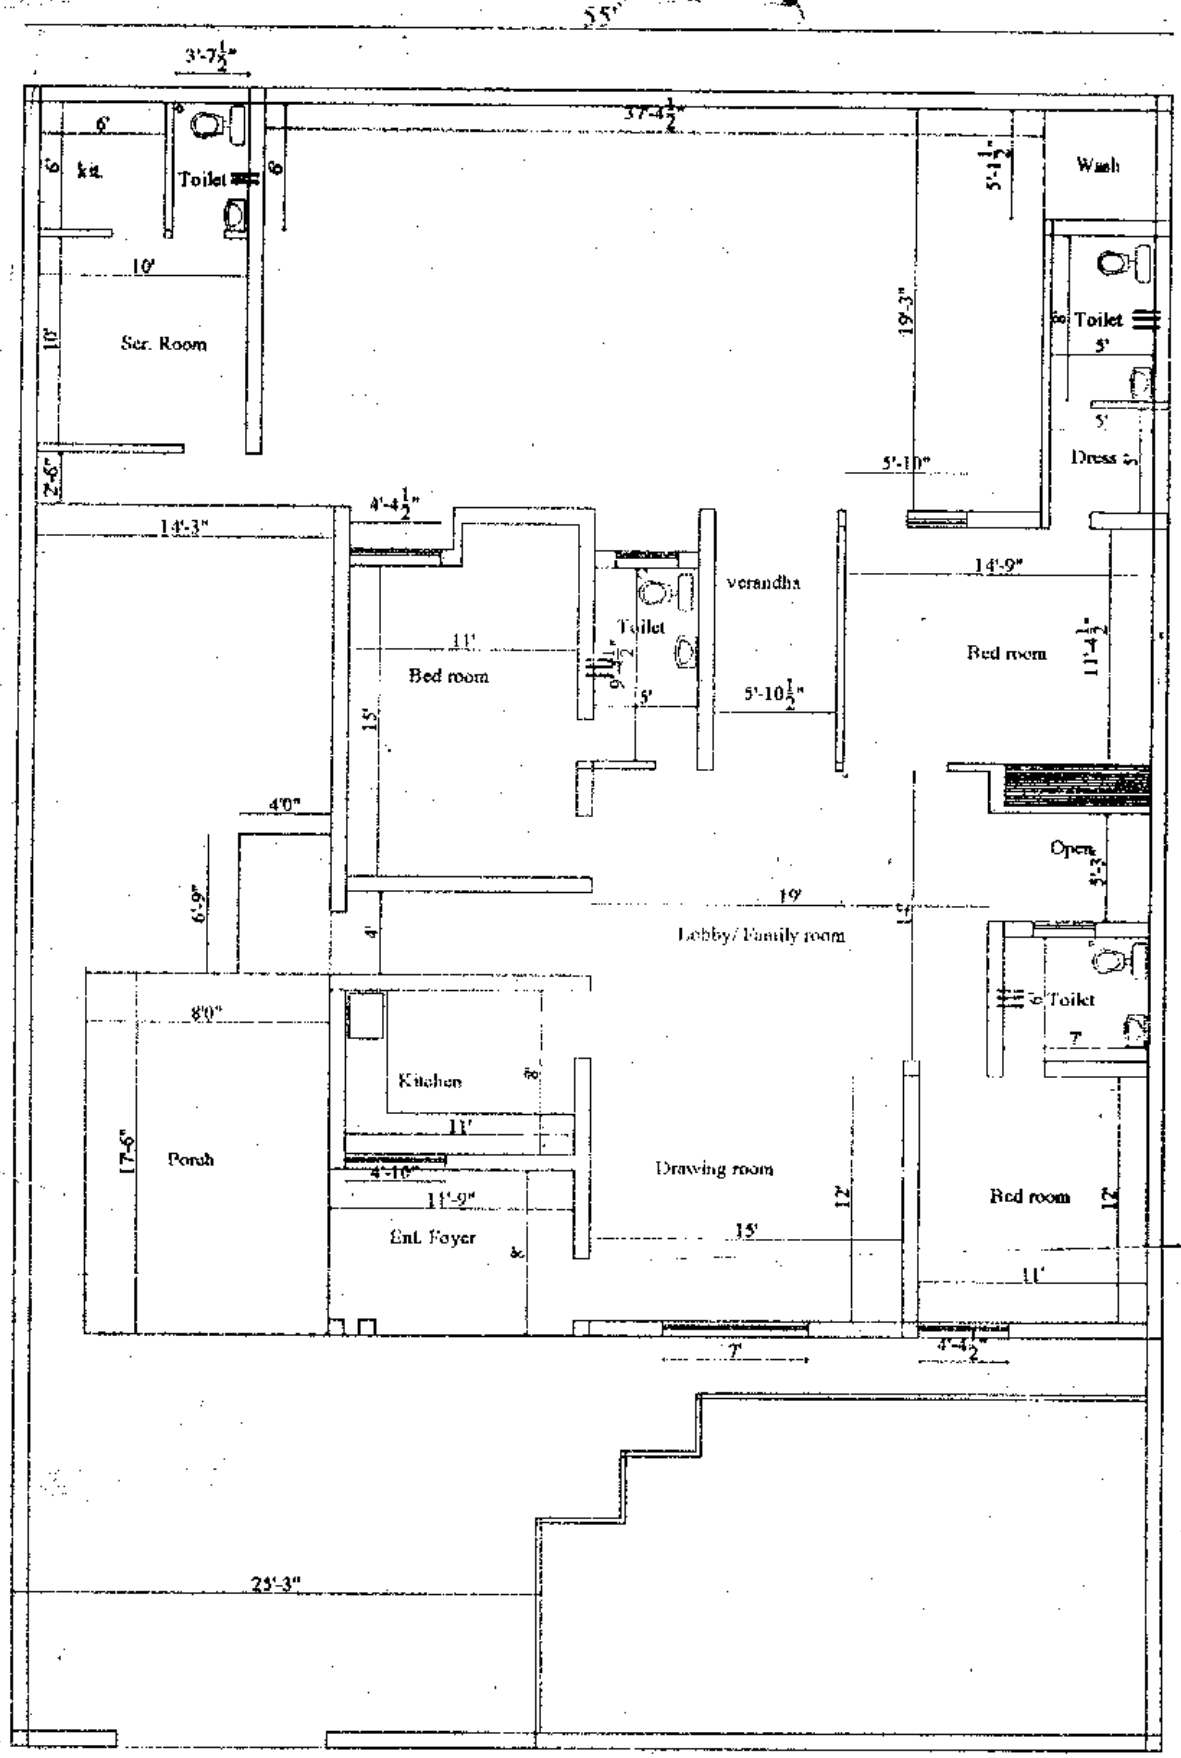

GROUND FLOOR PLAN
HIG 55'0" x 80'0" (Cov area= 2150sq.ft.)

DESIGNERS
CITY BUILD-CON
Bharat plaza Complex, Garh road, Meerut
Ph. 0121-2762860, 2761526