


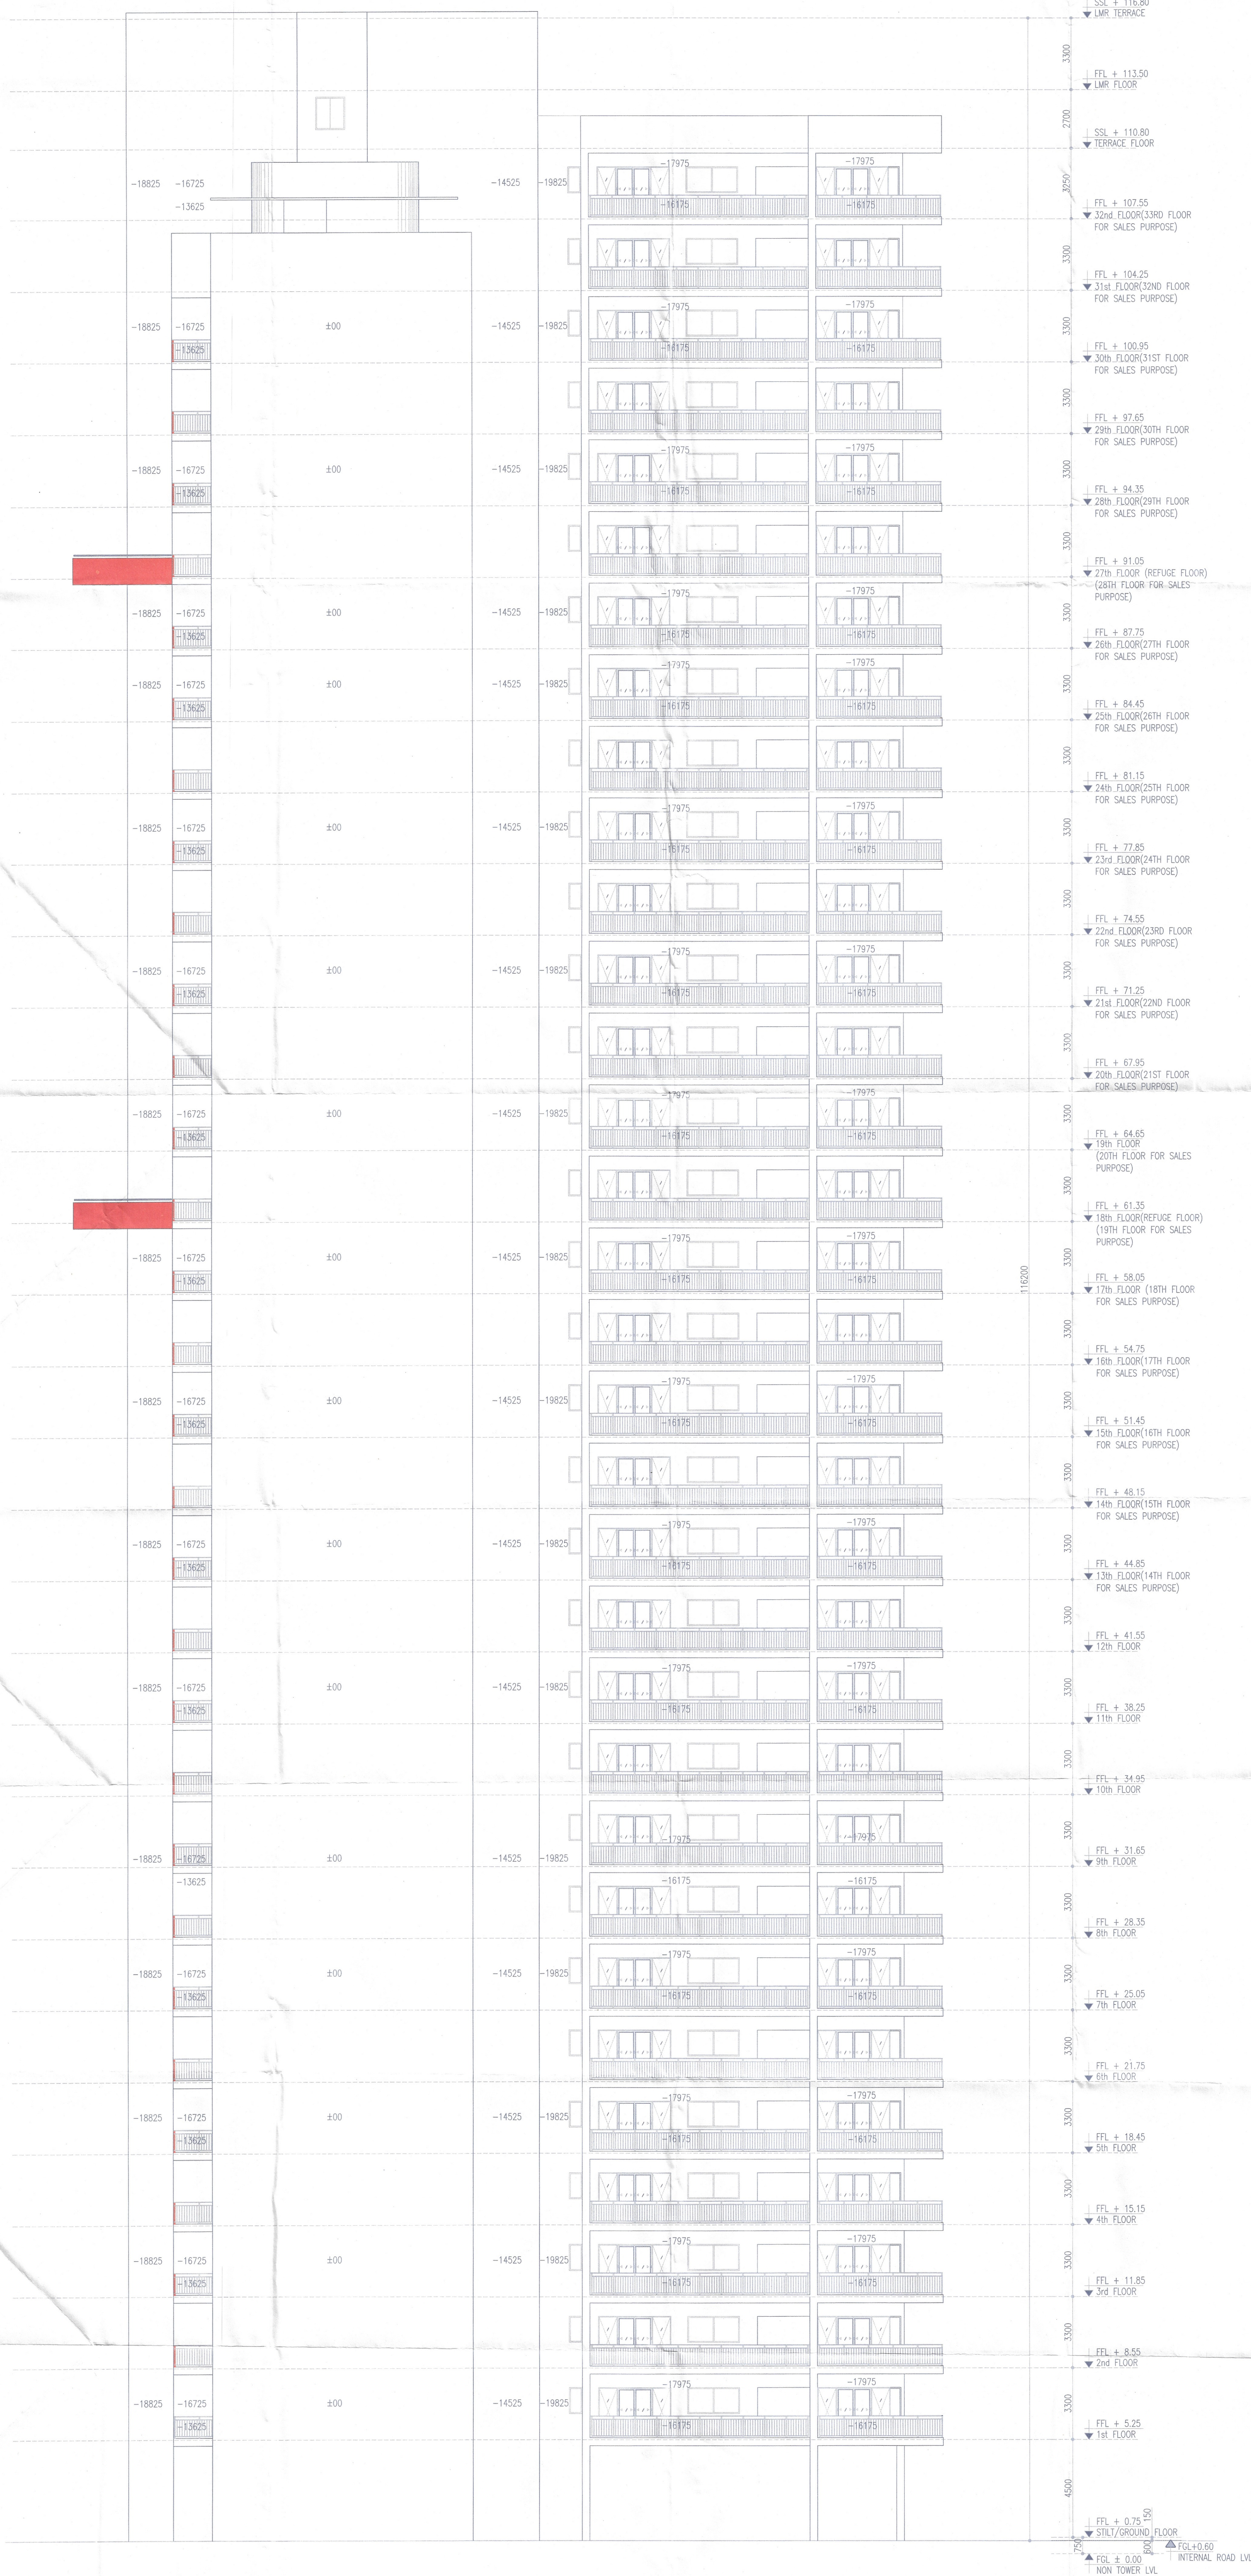

Note :-

1. BUILDING HAS AUTOMATIC SPRINKLER SYSTEM WHEREVER REQUIRED BY NBC.

2. BUILDING WILL BE DESIGNED (STRUCTURES) AS PER RELEVANT CODES FOR EARTH QUAKE RESISTANCE.

KEY PLAN

Sanctioned to be read with this office

Memo No.:

TE :

DINESH KUMAR PA(HQ)

DD (T) MEMBER BPAC

S.D. P.A. S.P.

PROJECT:

PROPOSED BUILDING PLAN OF GROUP HOUSING COLONY MEASURING 24.10 ACRES (LICENCE NO 80 OF 2012 DATED 17/08/2012) IN SECTOR 106, GURUGRAM MANESAR URBAN COMPLEX BEING DEVELOPED BY AIRMD DEVELOPERS LTD. & OTHERS.

OWNER'S SEAL & SIGNATURE

Airmid Developers Limited

Authorised Signatory

ARCHITECT'S SEAL & SIGNATURE

CA/10/2006

AVINASH CHANDRA VAIDYA

Architect No. CA/7502006

H. No. 183, PH-II

New Palm Vihar, Gurugram

AUG.-2022. Scale : 1:100

Drawing Title:- TOWER-1 & 2 ELEVATION-2

Drawing No:- B-08