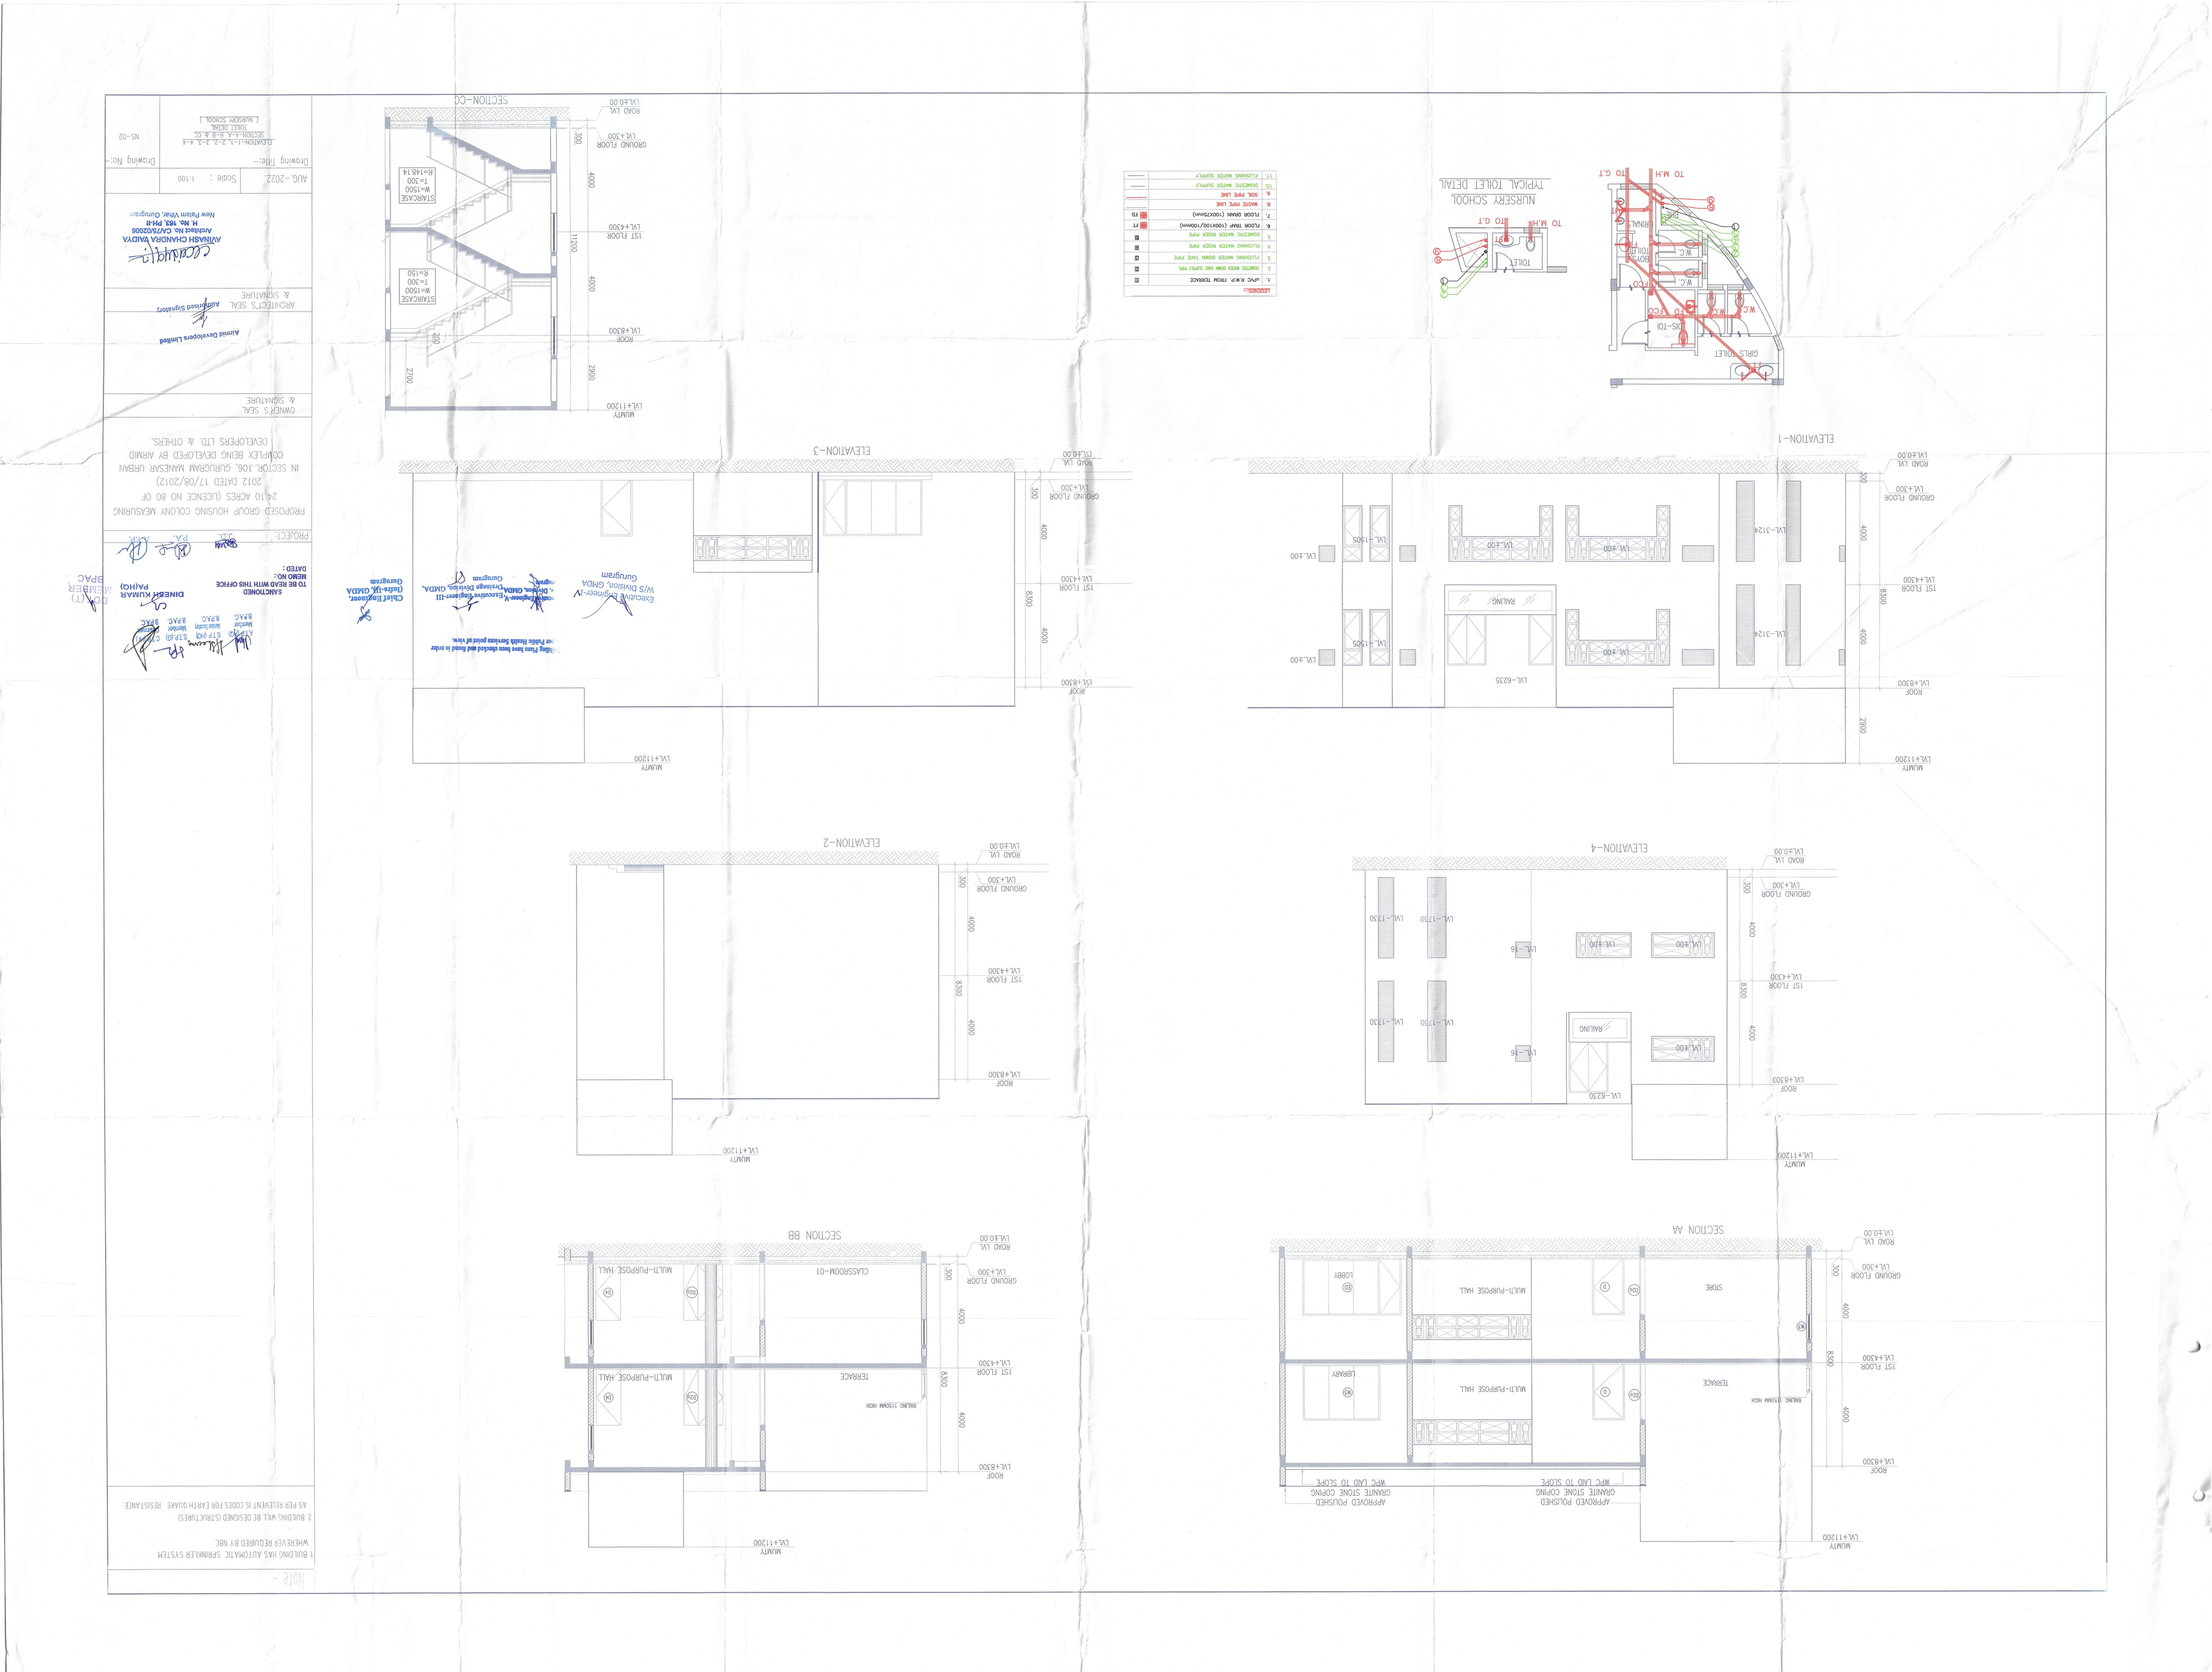
PROPOSED GROUP HOUSING COLONY MEASURING
24.10 ACRES (LICENCE NO 80 OF
2012 DATED 17/08/2012)
IN SECTOR 106, GURUGRAM MANESAR URBAN
COMPLEX BEING DEVELOPED BY AIRMID
DEVELOPERS LTD. & OTHERS.
PROJECT:
OWNER'S SEAL & SIGNATURE
Airmid Developers Limited
ARCHITECT'S SEAL & SIGNATURE
Authorised Signatory
ARMAN CHAUDHARY VAIDYA
Architect No. CA/75/72006
H. No. 163, PH-II
New Palam Vihar, Gurugram
AUG.-2022
Scale : 1:100
Drawing Title:-
DRAWING-1-1, 2-2, 3-3, 4-4
SECTION-A-A, B-B & CC
TOILET DETAIL
(NURSERY SCHOOL)
Drawing No:-
NS-02
SANCTIONED
TO BE READ WITH THIS OFFICE
MEMO NO.:
DATED:
DINESH KUMAR
PA(HQ)
Chief Engineer,
(Intra-H) GMDA
Gurugram
Executive Engineer-IV
W/S Division, GMDA
Gurugram
Sub-Divisional Officer
Building Plan has been checked and found in order
of Public Health Services point of view.
NOTE -
1 BUILDING HAS AUTOMATIC SPRINKLER SYSTEM
WHEREVER REQUIRED BY NBC.
2 BUILDING WILL BE DESIGNED (STRUCTURES)
AS PER RELEVENT IS CODES FOR EARTH QUAKE RESISTANCE.
SECTION-CC
ELEVATION-1
ELEVATION-2
ELEVATION-3
ELEVATION-4
SECTION AA
SECTION BB
GROUND FLOOR
1ST FLOOR
ROOF
MUMTY
ROAD LVL
RAMP
GIRLS TOILET
BOYS TOILET
W.C.
DIS-TOI
TO M.H
TO G.T
TOILET
STAIRCASE
W=1500
T=300
R=148.14
R=150
CLASSROOM-01
MULTI-PURPOSE HALL
TERRACE
STORE
LIBRARY
LOBBY
APPROVED POLISHED
GRANITE STONE COPING
WPC LAID TO SLOPE
LEGENDS=
1. UPVC R.W.P. FROM TERRACE
2. DOMESTIC WATER DOWN TAKE SUPPLY PIPE
3. FLUSHING WATER DOWN TAKE PIPE
4. FLUSHING WATER RISER PIPE
5. DOMESTIC WATER RISER PIPE
6. FLOOR TRAP (100X100/100mm)
7. FLOOR DRAIN (100X75mm)
8. WASTE PIPE LINE
9. SOIL PIPE LINE
10. DOMESTIC WATER SUPPLY
11. FLUSHING WATER SUPPLY