


ELEVATION-01
TOWER-3 & 4

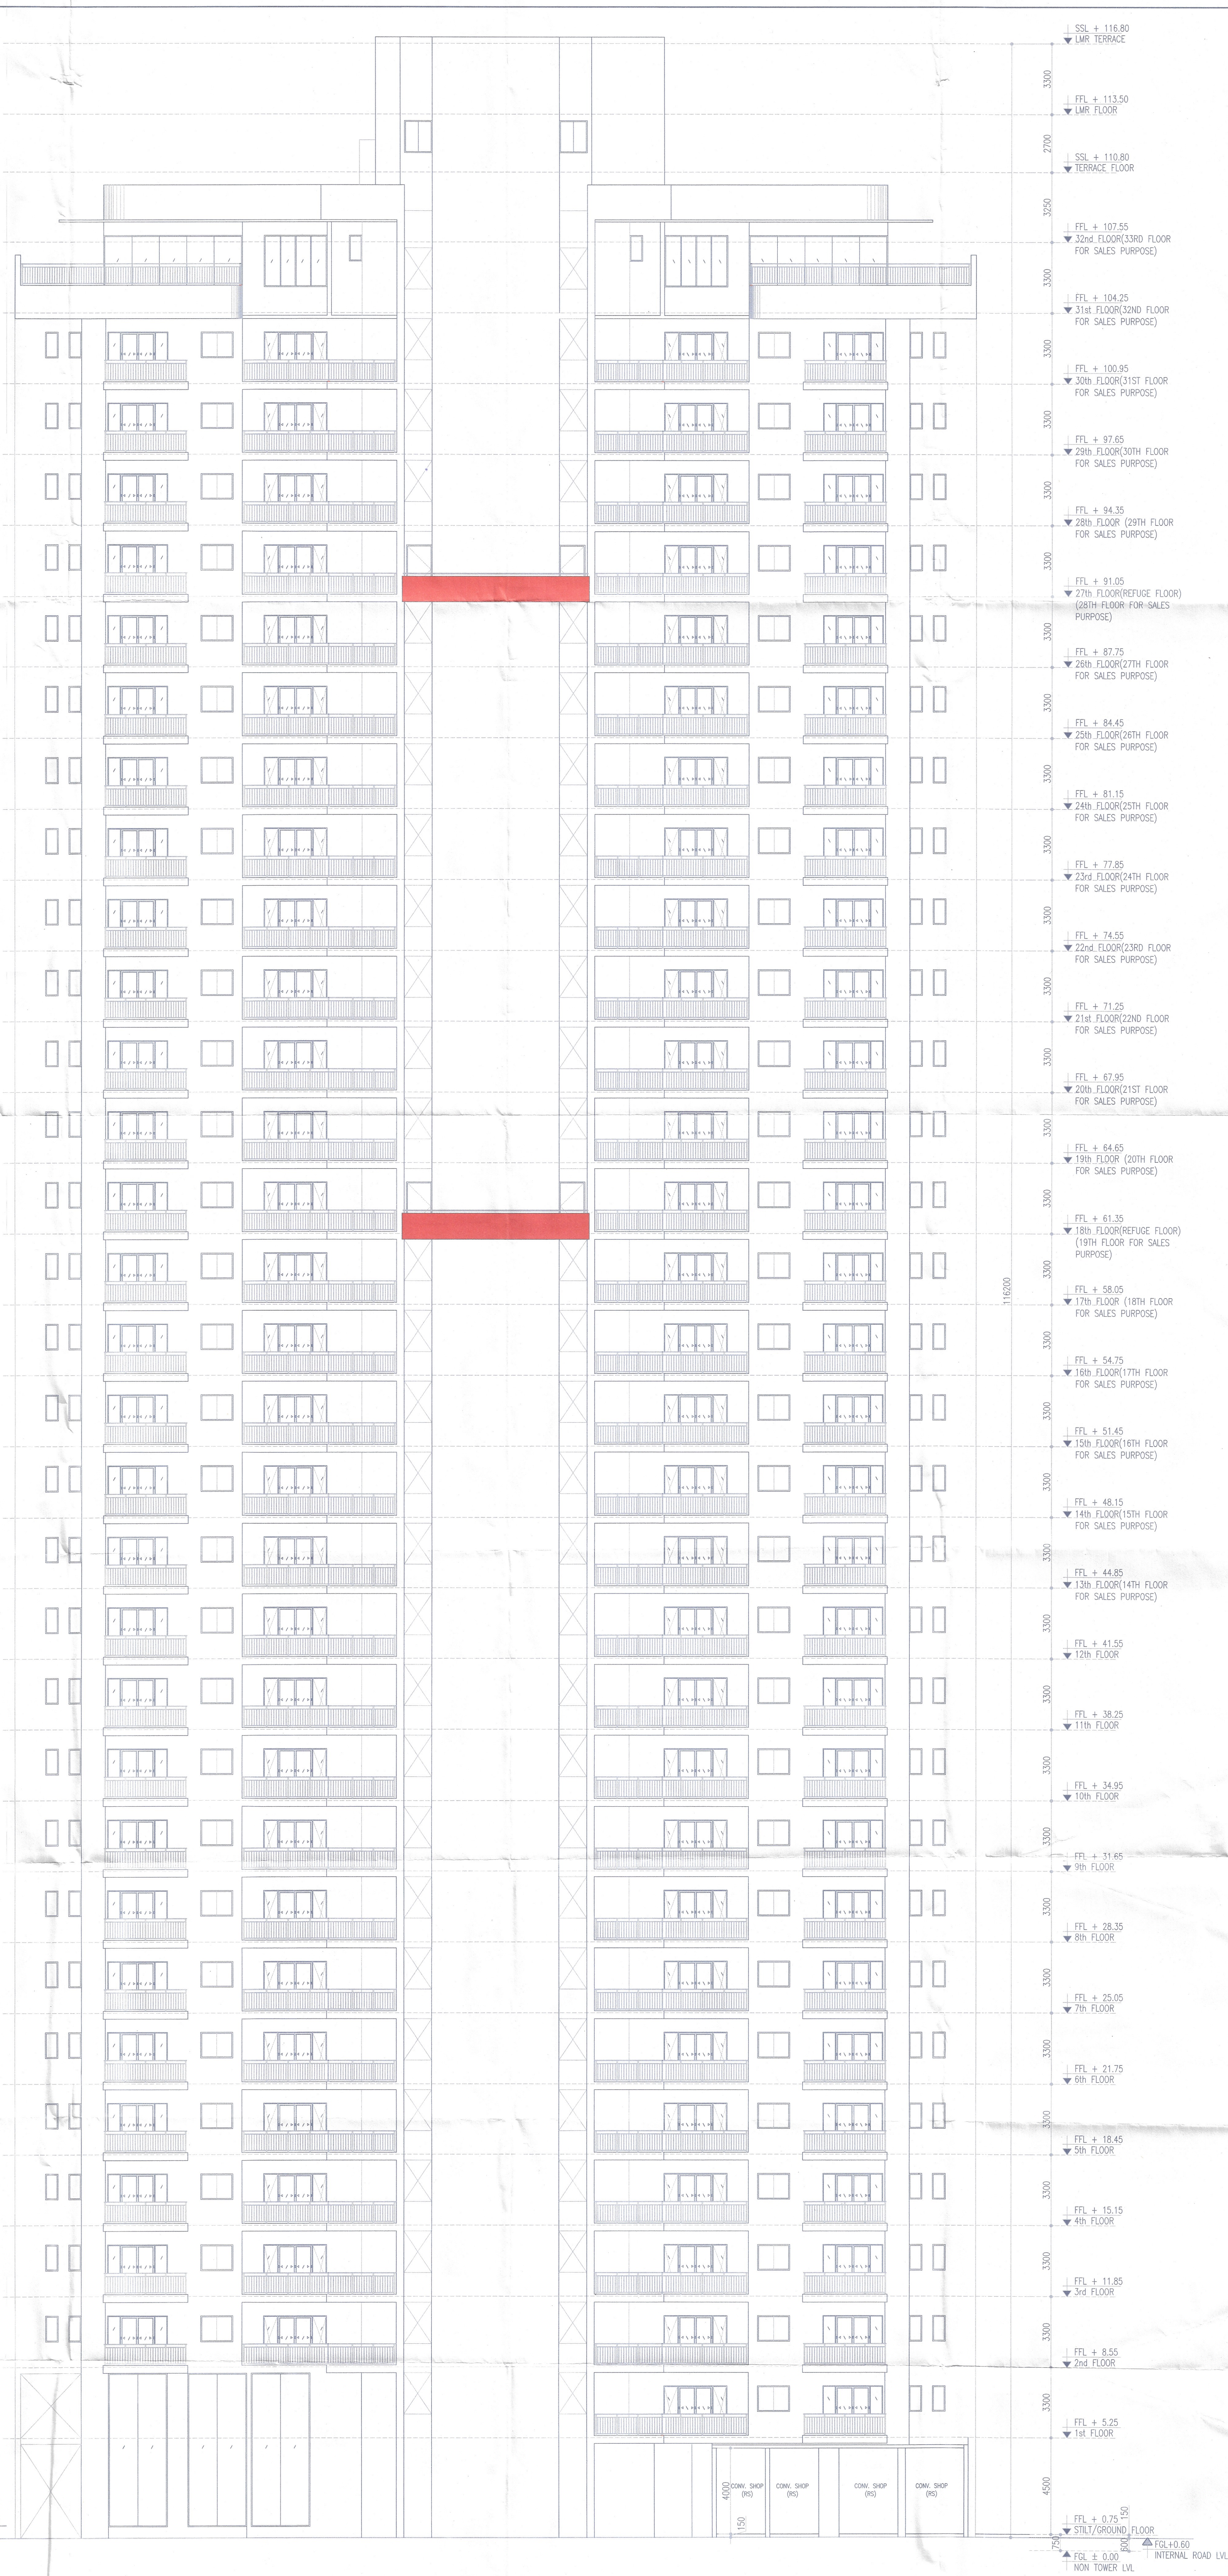

Note:-

1. BUILDING HAS AUTOMATIC SPRINKLER SYSTEM WHEREVER REQUIRED BY NBC.

2. BUILDING WILL BE DESIGNED (STRUCTURES) AS PER RELEVANT IS CODES FOR EARTHQUAKE RESISTANCE.

KEY PLAN

Sanctioned TO BE READ WITH THIS OFFICE MEMO NO. DATED:

ATP (H) STP (H) STP (G) C-77
Member Member Member
BPAC BPAC BPAC

DINESH KUMAR PA(HQ)

DOTY MEMBER BPAC

S.D. P.A. A.P.

PROJECT:

PROPOSED BUILDING PLAN OF GROUP HOUSING COLONY MEASURING 24.10 ACRES (LICENCE NO 80 OF 2012 DATED 17/08/2012) IN SECTOR 106, GURUGRAM MANESAR URBAN COMPLEX BEING DEVELOPED BY AIRMD DEVELOPERS LTD. & OTHERS.

OWNER'S SEAL & SIGNATURE

Airmid Developers Limited

ARCHITECT'S SEAL & SIGNATURE

AVINASH CHANDRA VAIDYA
Architect No. CA7502006
H. No. 163, P-14
New Palm Vihar, Gurugram

AUG.-2022. Scale: 1:100

Drawing Title:- TOWER- 3 & 4 ELEVATION-1

Drawing No:- C-07a