



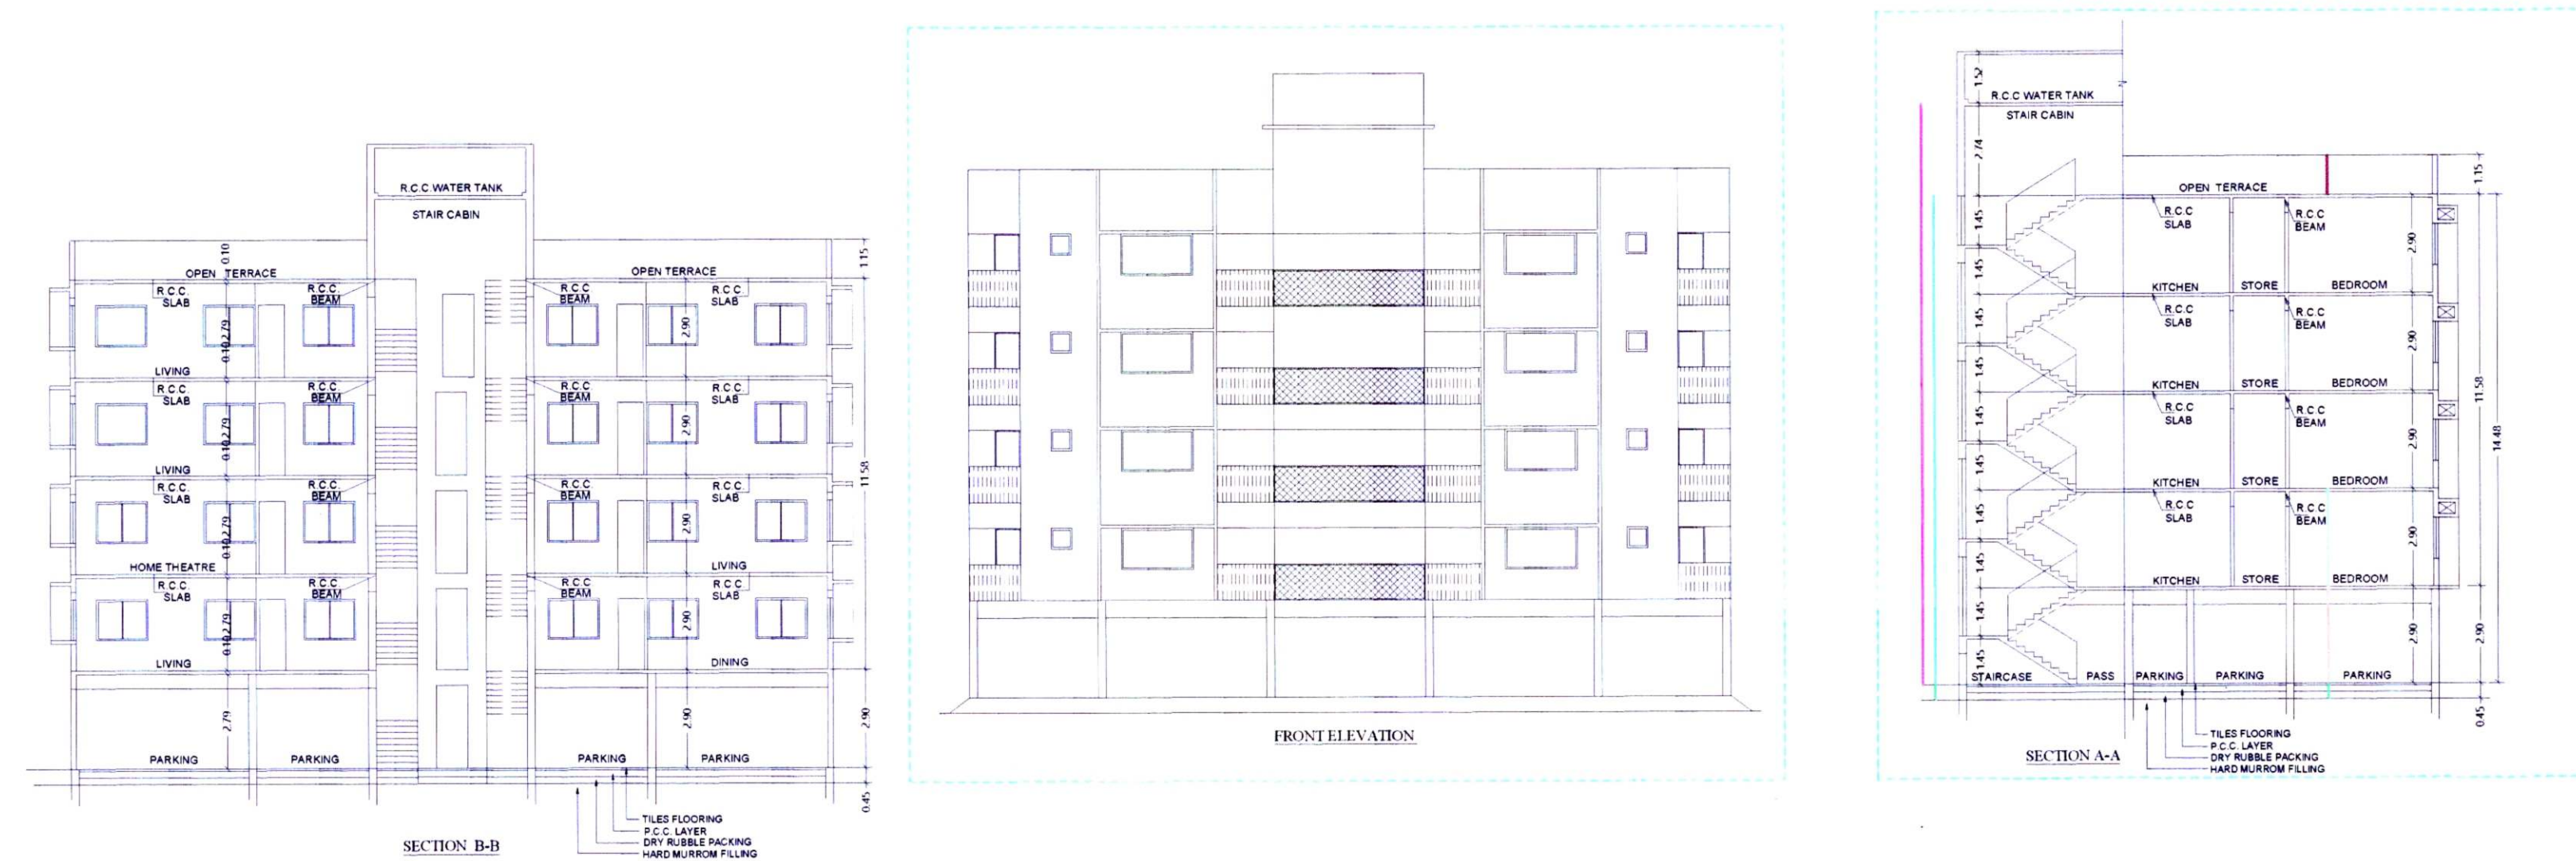

F.S.I. AREA = 223.14 SQ.M
STAIR & PASS. AREA = 26.35 SQ.M
F.S.I. & BUILT UP AREA = 249.49 SQ.M
(223.14 + 26.35)

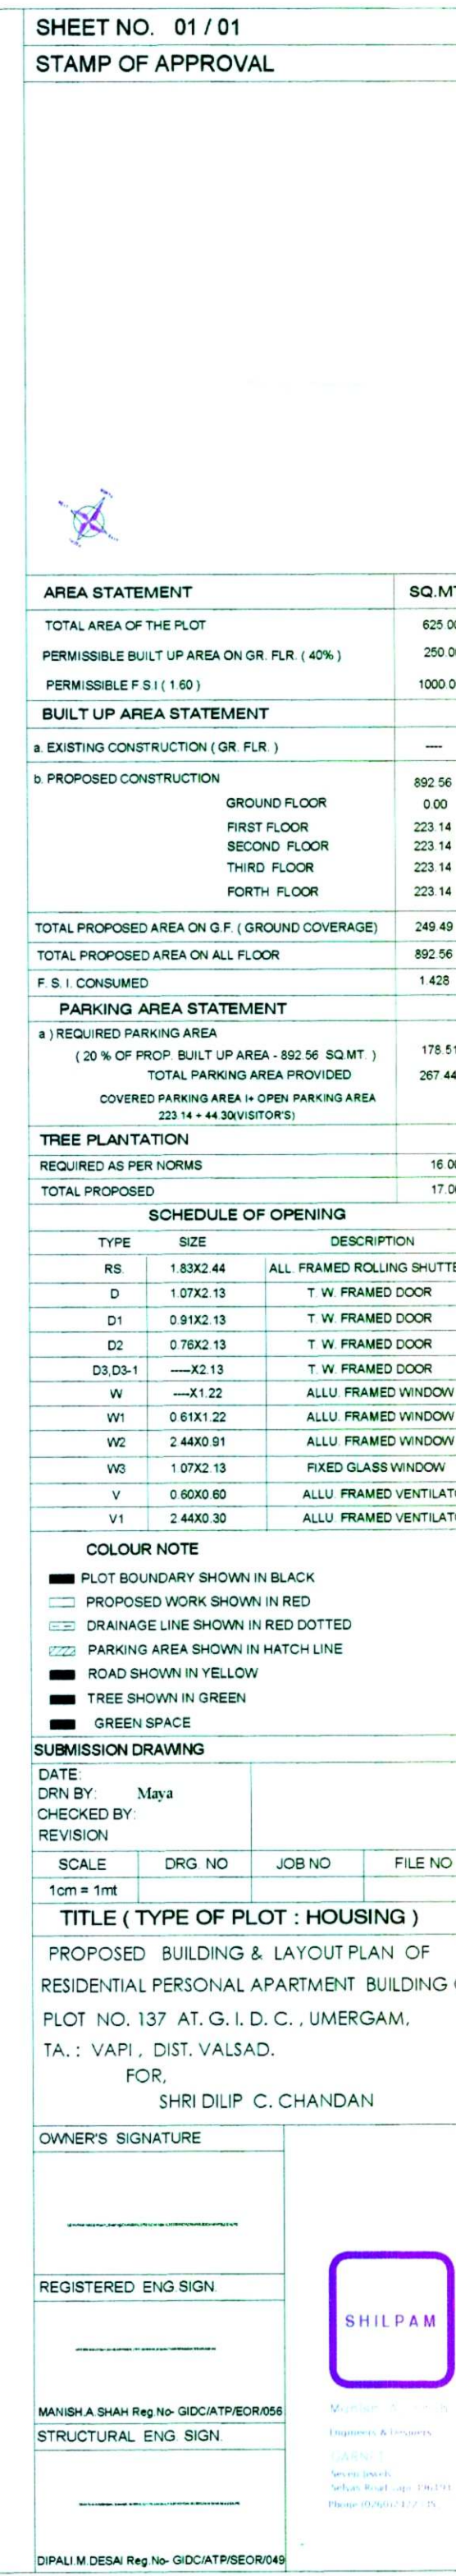

Digitally signed by DS GUJARAT
INDUSTRIAL DEVELOPMENT
CORPORATION 438
Date: 2022.08.23 18:52:48 IST
Reason: A M TABIYAR , XEN
Location: Vadod