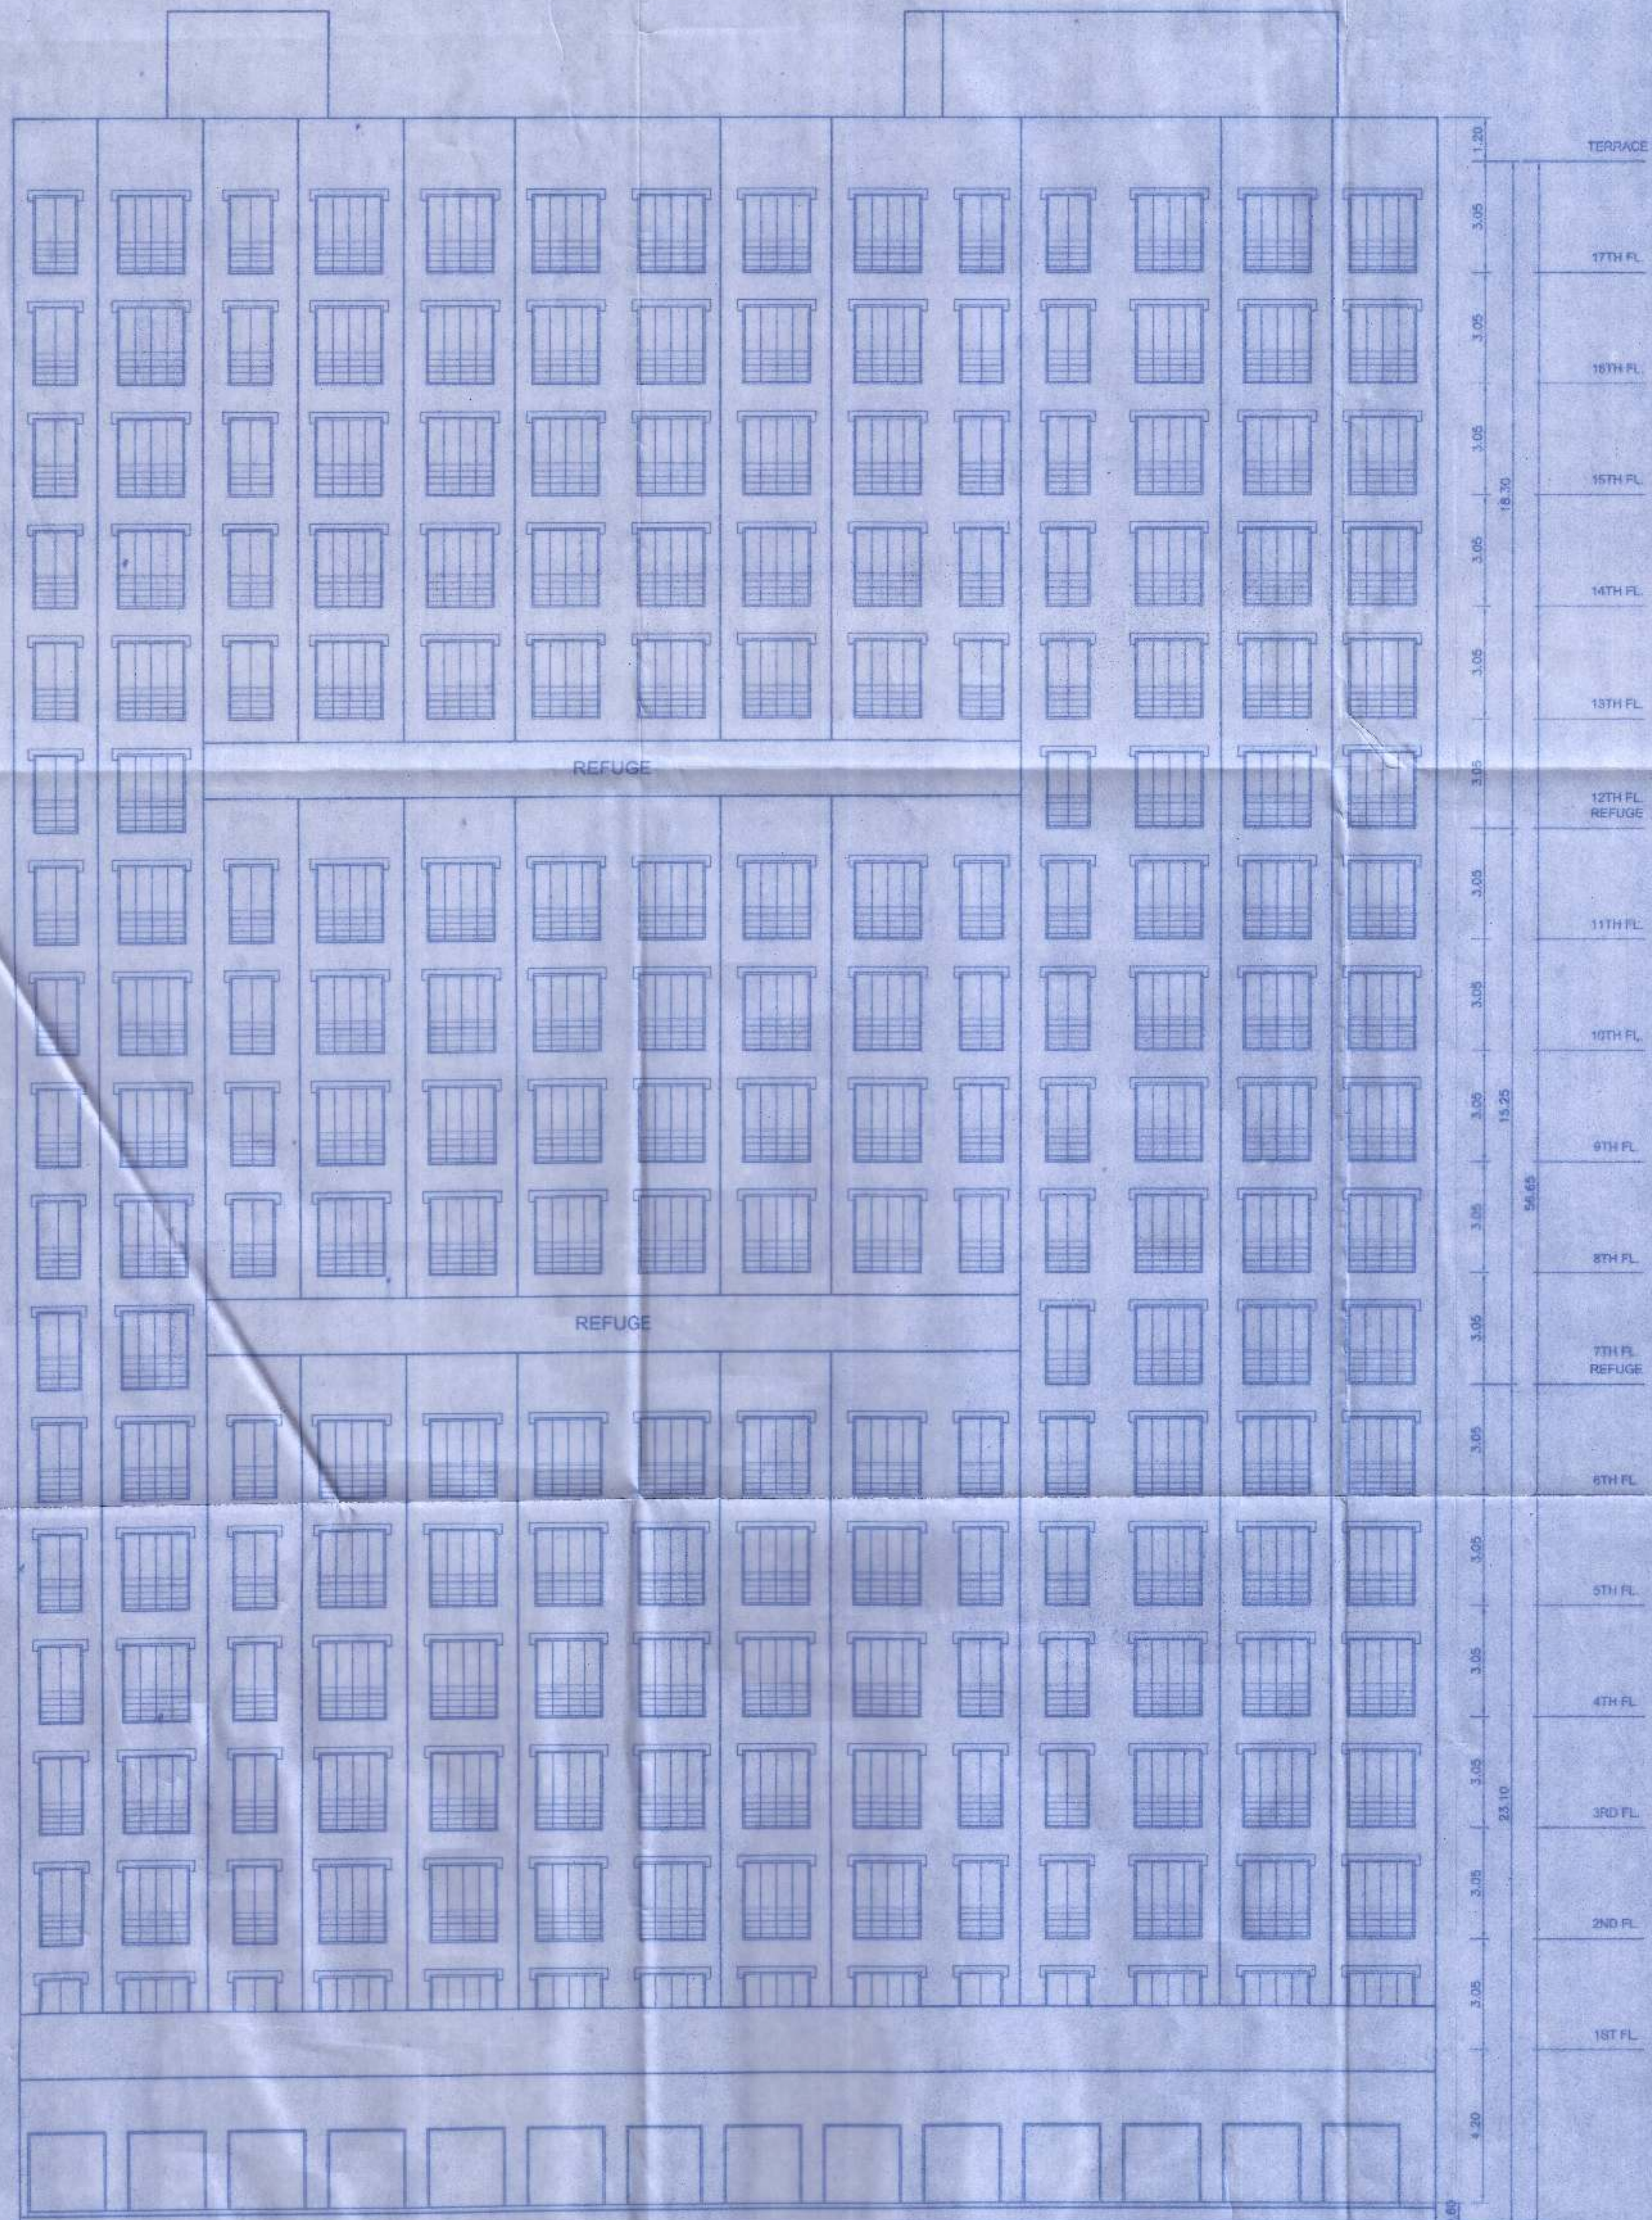


VIEW A-A
SCALE 1:100

PROFORMA II			
CONTENTS OF SHEET			
VIEW A-A (ELEVATION)			
CERTIFICATE OF AREA			
CERTIFICATE THAT THE PLOT UNDER REFERENCE WAS SURVEYED BY ME ON 25/05/2019 AND THE DIMENSIONS OF THE SITE ETC. OF THE PLOT STATED ON THE PLANS ARE AS MEASURED ON SITE AND THE AREA SO WORKED OUT TALLIES WITH THE AREA STATED IN THE DOCUMENTS OF OWNERSHIP. <i>[Signature]</i> Signature of Registered Engineer CERTIFIED THAT THE BUILDING PLANS SUBMITTED FOR APPROVAL SATISFY THE SAFETY REQUIREMENTS FOR STRUCTURES BEING CONSTRUCTED IN SEISMIC ZONE-II IS CORRECT TO THE BEST OF OUR KNOWLEDGE AND UNDERSTANDING. IT IS ALSO CERTIFIED THAT THE STRUCTURAL DESIGN INCLUDING SAFETY FROM NATURAL HAZARDS HAS BEEN PREPARED BY A QUALIFIED STRUCTURAL ENGINEER AT LEAST B.E.(DIPLOMA) OR EQUIVALENT. <i>[Signature]</i> Signature of Registered Engineer			
STAMP OF DATE OF RECEIPT OF PLANS		STAMP OF APPROVAL OF PLANS	
"THIS PLAN SHALL NOT BE CONSIDERED AS PROOF OF OWNERSHIP FOR ANY DISPUTES IN ANY COURT OF LAW" <i>[Stamp: Town Planning, Dist. Palghar]</i>		Approved as amended in... Subject to the Conditions mentioned in this office Letter No. VVCMC/PROJ/001 VP-60618/8-220-222-23 Dated 24/05/2022 COMMISSIONER VASAR-VIRAR CITY MUNICIPAL CORPORATION Virar (East), Pin No. 401 505, Dist. Palghar Certified that the above permit/sketch is issued by Commissioner VVCMC, Virar. <i>[Signature]</i> Deputy Director, VVCMC, Virar.	
REVISIONS	DESCRIPTION	DATE	SIGNATURE
DESCRIPTION OF PROPOSAL & PROPERTY			
PROPOSED RESIDENTIAL BUILDING WITH SHOPLINE ON LAND BEARING S.NO.23A H.NO.1,2,3; S.NO.23B VILLAGE-UMELE, TAL-VASAR DIST-PALGHAR.			
NAME OF OWNER/APPLICANT		SIGNATURE OF APPLICANT	
M/S. RUBY LIFESPACES THROUGH PARTNER		<i>[Signature]</i>	
M/S. RUBY STRUCTURES PVT.LTD.-DIRECTOR			
MR. JUDE S. FERREIRA			
JOB NO. V P-6061 FILE NO-2038	DATE 24-05-22	<i>[Signature]</i> SANJAY S. NARANG REGISTERED ENGINEER (Reg.No.VVCHC/ENGR01) EN-CON Architectural & Structural Works Project Consultants G/19/1ST FLOOR, 10TH FLOOR, AMBARI ROAD, VASAR ROAD (WEST) 401 505 PHONE: 022-246718, 022404 E-mail: enconindia@gmail.com	
DRAWING NO.	SCALE AS SHOWN		
NORTH LINE	DRAWN BY DINESH		
CHECKED BY			