


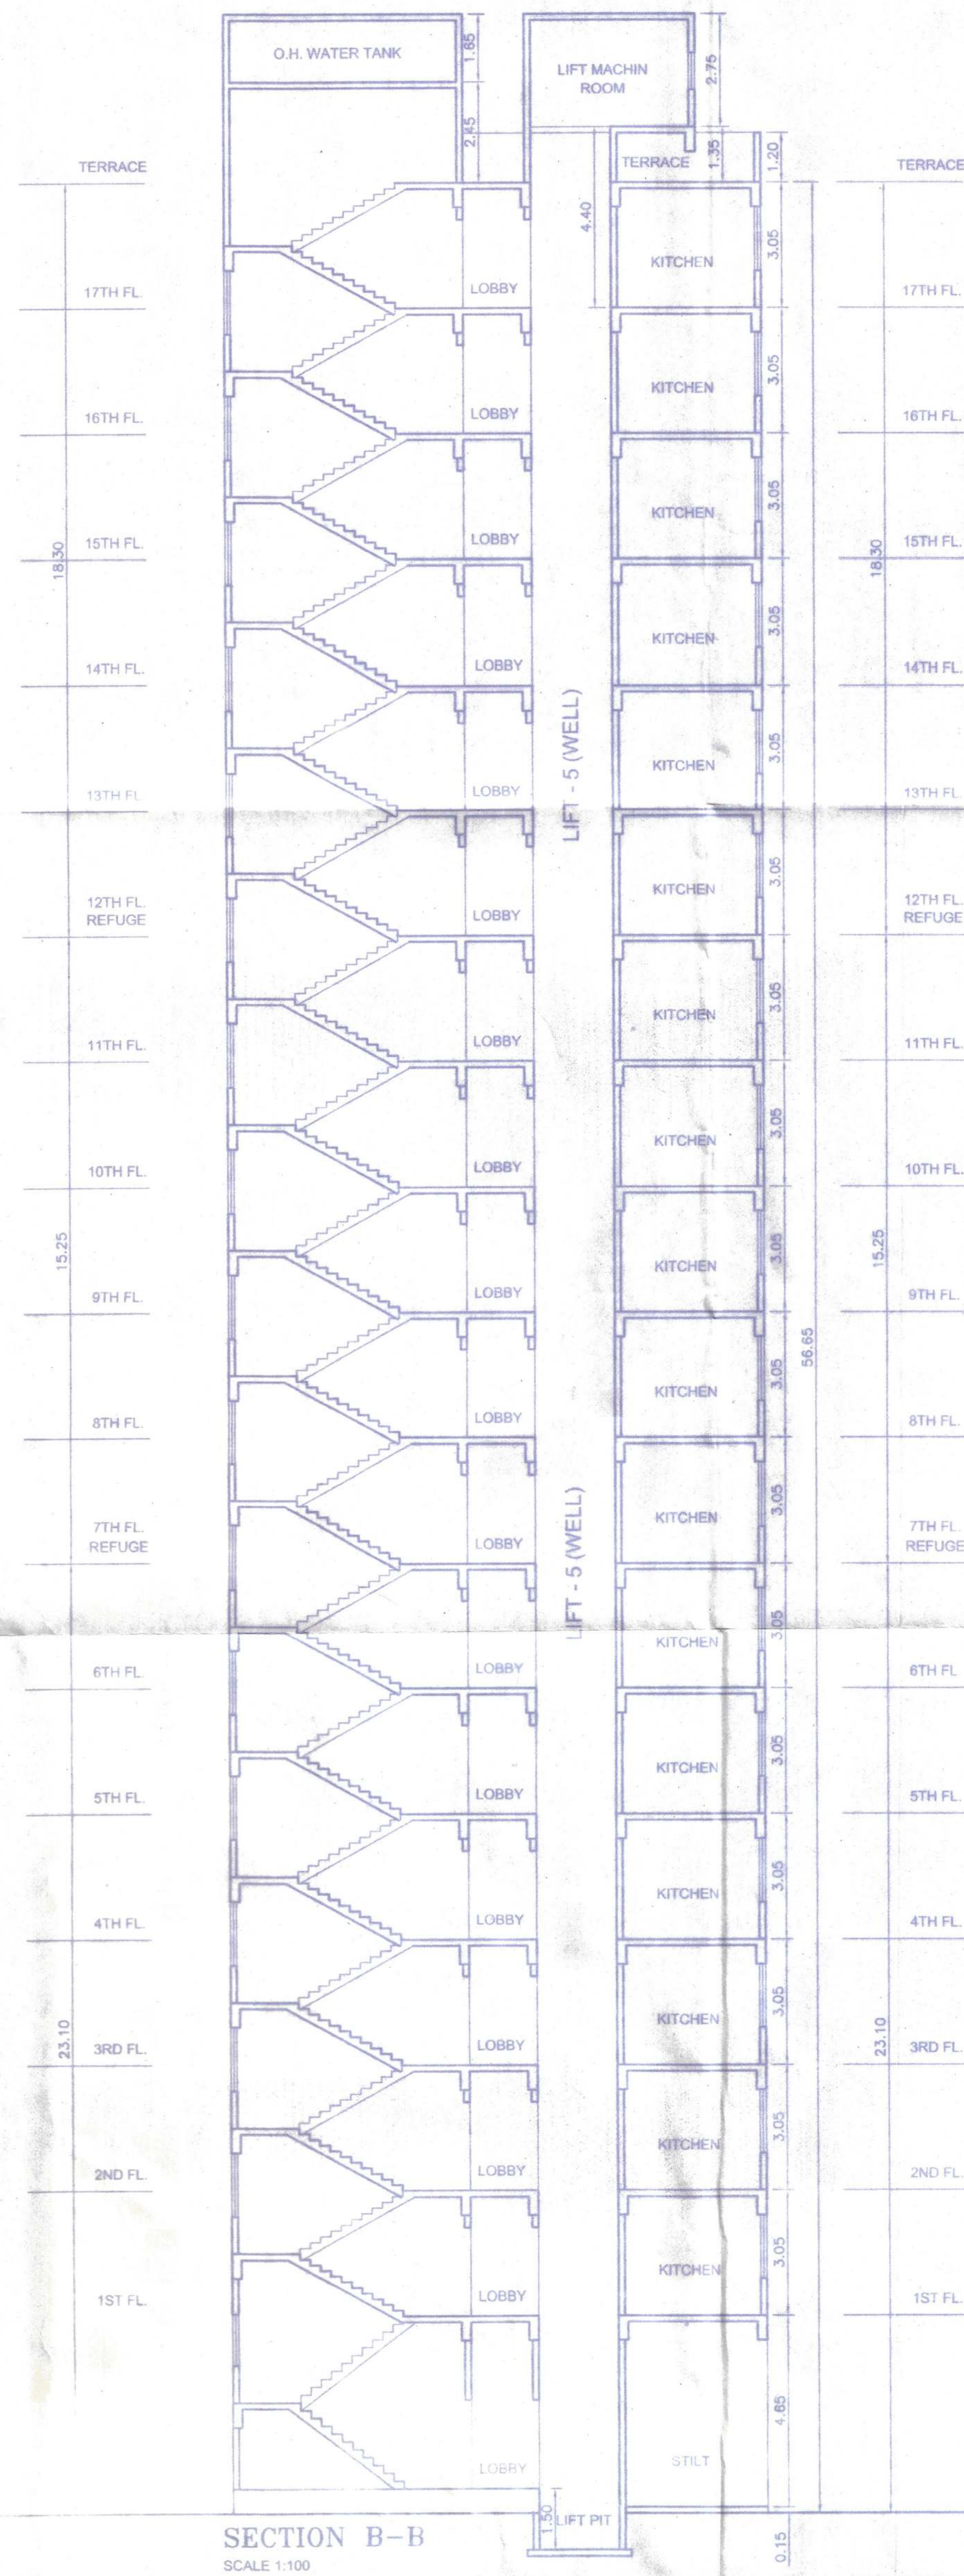

PROFORMA II											
CONTENTS OF SHEET											
SECTION A-A & SECTION B-B , SECTION C-C											
CERTIFICATE OF AREA											
CERTIFICATE THAT THE PLOT UNDER REFERENCE WAS SURVEYED BY ME ON <u>25/09/2019</u> AND THE DIMENSIONS OF THE SIDE ETC OF THE PLOT STATED ON THE PLANS ARE, AS MEASURED ON SITE AND THE AREA SO WORKED OUT TALLIES WITH THE AREA STATED IN THE DOCUMENTS OF OWNERSHIP.											
			 Signature of Registered Engineer								
CERTIFIED THAT THE BUILDING PLANS SUBMITTED FOR APPROVAL SATISFY THE SAFETY REQUIREMENTS FOR STRUCTURES BEING CONSTRUCTED IN SEISMIC ZONE-III IS CORRECT TO THE BEST OF OUR KNOWLEDGE AND UNDERSTANDING. IT IS ALSO CERTIFIED THAT THE STRUCTURAL DESIGN INCLUDING SAFETY FROM NATURAL HAZARDS HAS BEEN PREPARED BY DULY QUALIFIED STRUCTURAL ENGINEER AT LEAST B.E.(CIVIL) OR EQUIVALENT											
			 Signature of Registered Engineer								
STAMP OF DATE OF RECEIPT OF PLANS THIS PLAN SHALL NOT BE CONSIDERED AS PROOF OF OWNERSHIP FOR ANY DISPUTES IN ANY COURT ON LAW.		STAMP OF APPROVAL OF PLANS Approved as amended In..... Subject to the Conditions mentioned in this office Letter No. VVCMC/T/P/C/I/ VP// <u>6961..320..2022..23</u>. Dated<u>20/10/2022</u>..... COMMISSIONER VIRAJ-VIRAH CITY MUNICIPAL CORPORATION Virar (East), Pin.No. 401 305, Dist. Palghar. Certified that the above permission is issued by Commissioner VVCMC, Virar. Deputy Director, VVCMC, Virar.									
<table border="1" style="width: 100%; border-collapse: collapse;"> <thead> <tr> <th style="width: 20%;">REVISIONS</th> <th style="width: 50%;">DESCRIPTION</th> <th style="width: 20%;">DATE</th> <th style="width: 10%;">SIGNATURE</th> </tr> </thead> <tbody> <tr> <td style="height: 40px;"></td> <td></td> <td></td> <td></td> </tr> </tbody> </table>				REVISIONS	DESCRIPTION	DATE	SIGNATURE				
REVISIONS	DESCRIPTION	DATE	SIGNATURE								
DESCRIPTION OF PROPOSAL & PROPERTY											
PROPOSED RESIDENTIAL BUILDING WITH SHOPLINE ON LAND BEARING <u>S.NO.23A H.NO.1,2,3; S.NO.23B VILLAGE-UMELE, TAL-VASAR, DIST-PALGHAR.</u>											
NAME OF OWNER/APPLICANT M/S. RUBY LIFESPACES THROUGH PARTNER M/S. RUBY STRUCTURES PVT.LTD.-DIRECTOR MR. JUDE S. PEREIRA		SIGNATURE OF APPLICANT 									
JOB NO. V P -6061 FILE NO-2033	DATE 24-05-22	 SANJAY S. NARA REGISTERED ENG (Regn.No.VVCMC/ENG)									
DRAWING NO.	SCALE AS SHOWN										
NORTH LINE 	DRAWN BY DINESH CHECKED BY										
		EN-CON Architectural & Structural Works Project Consultants G 78 "D" WINGS, SETHI PALACE AMBAOD ROAD, VASARI ROAD (WEST)-401 202 PHONE: 022-3368118, 3334044 E-mail: encon24@gmail.com									
133/R/PROJECT/VASAR VIRAR/SRI PERERA/AMEL/FINAL/JULUS.22/AMEL.FINAL											