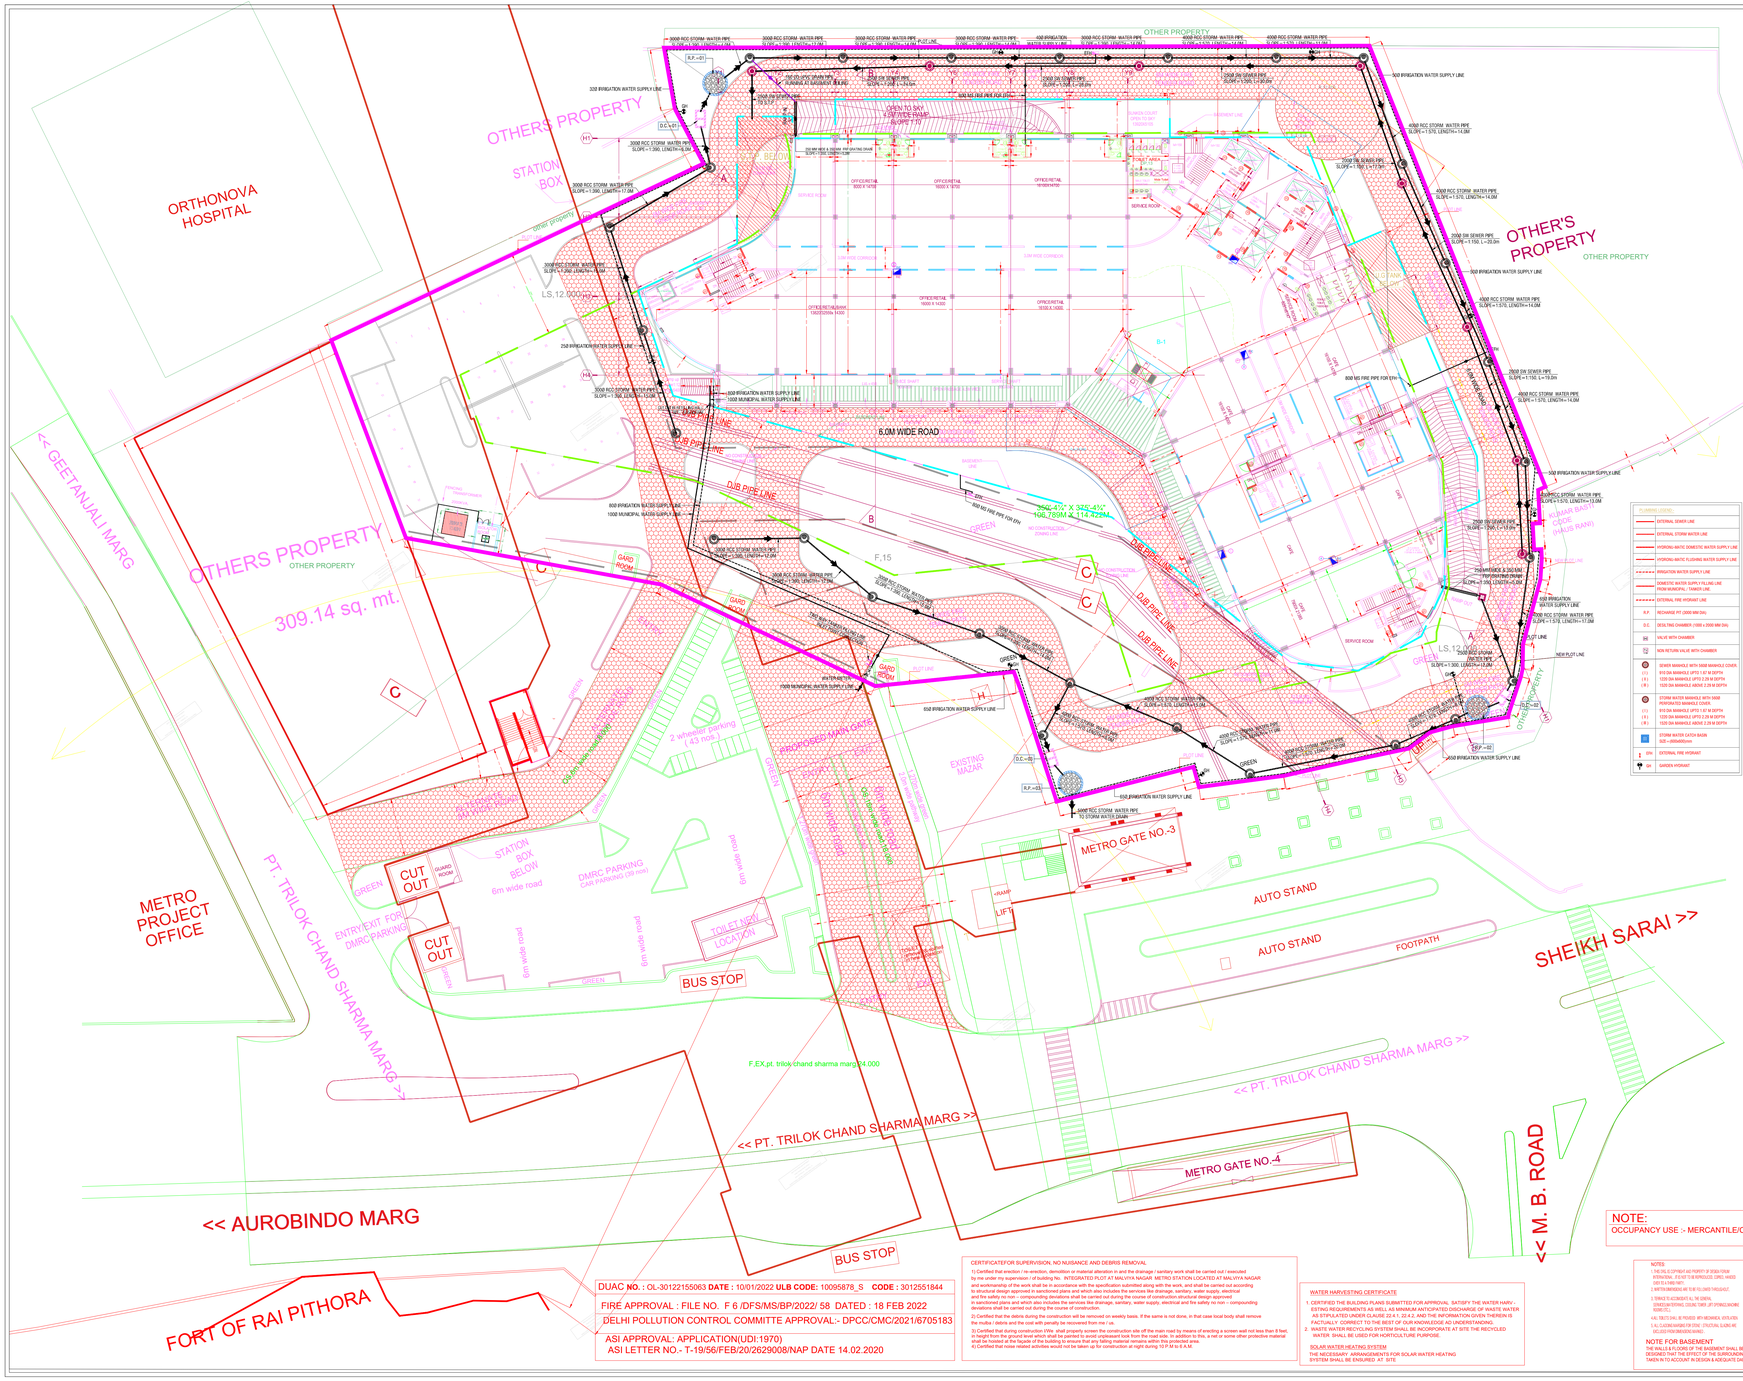
OTHER PROPERTY
OTHERS PROPERTY
STATION BOX
ORTHONOVA HOSPITAL
OTHER'S PROPERTY
OTHER PROPERTY
8.0M WIDE ROAD
D.J.B. PIPE LINE
OPEN TO SKY FOR UTILITIES PIPES SLOPES
OPEN TO SKY
OFFICE/RETAIL 5000 X 14700
OFFICE/RETAIL 16000 X 14300
OFFICE/RETAIL 16000 X 14300
OFFICE/RETAIL 5000 X 14700
OFFICE/RETAIL 5000 X 14700
OFFICE/RETAIL 5000 X 14700