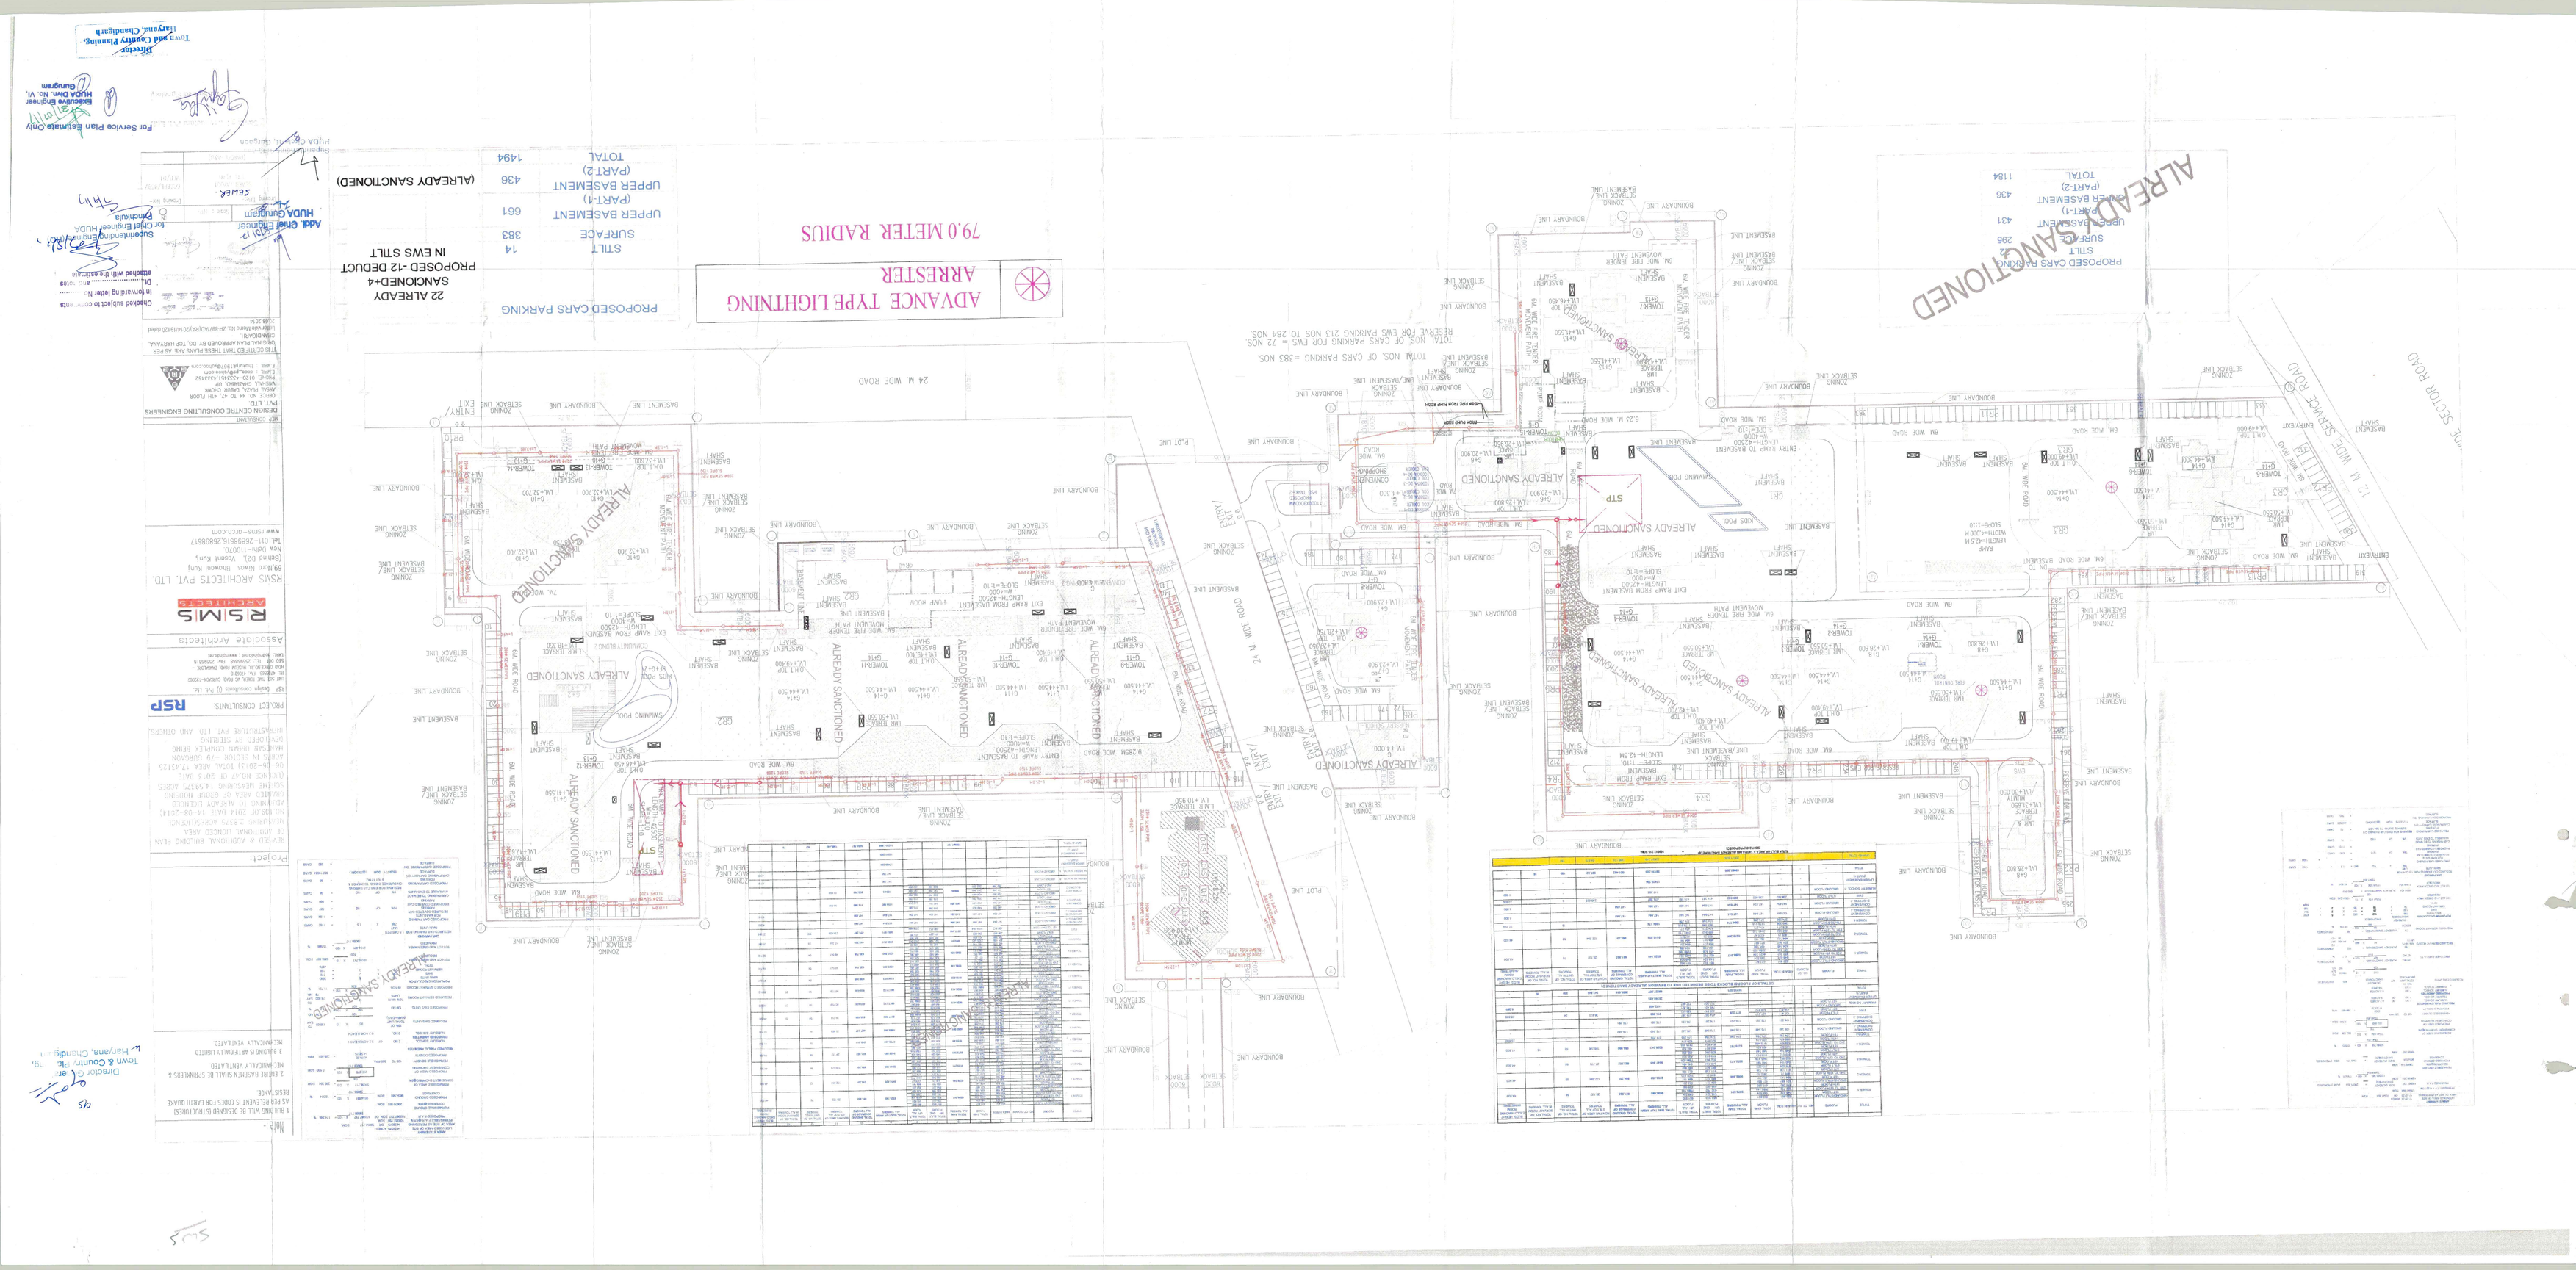
ADVANCE TYPE LIGHTNING ARRESTER
79.0 METER RADIUS
PROPOSED CARS PARKING
22 ALREADY SANCIONED-4 PROPOSED -12 DEDUCT IN EWS STILT
STILT 14
SURFACE 383
UPPER BASEMENT (PART-1) 661
UPPER BASEMENT (PART-2) 436 (ALREADY SANCTIONED)
TOTAL 1494
PROPOSED CARS PARKING
STILT 295
SURFACE 431
UPPER BASEMENT (PART-1) 436
UPPER BASEMENT (PART-2)
TOTAL 1184
ALREADY SANCTIONED
24 M WIDE ROAD
12 M WIDE SERVICE ROAD
ALREADY SANCTIONED
RSMS ARCHITECTS PVT. LTD.
RSP
PROJECT CONSULTANTS
Associate Architects
DESIGN CENTRE CONSULTING ENGINEERS PVT. LTD.
Director
Town and Country Planning,
Haryana, Chandigarh
Executive Engineer
HUDA Div. No. VI,
Gurugram
For Service Plan Estimate Only
Sanctioned Engineer
HUDA Gurugram
Addl. Chief Engineer
for Chief Engineer, HUDA
Director
Town & Country Planning,
Haryana, Chandigarh