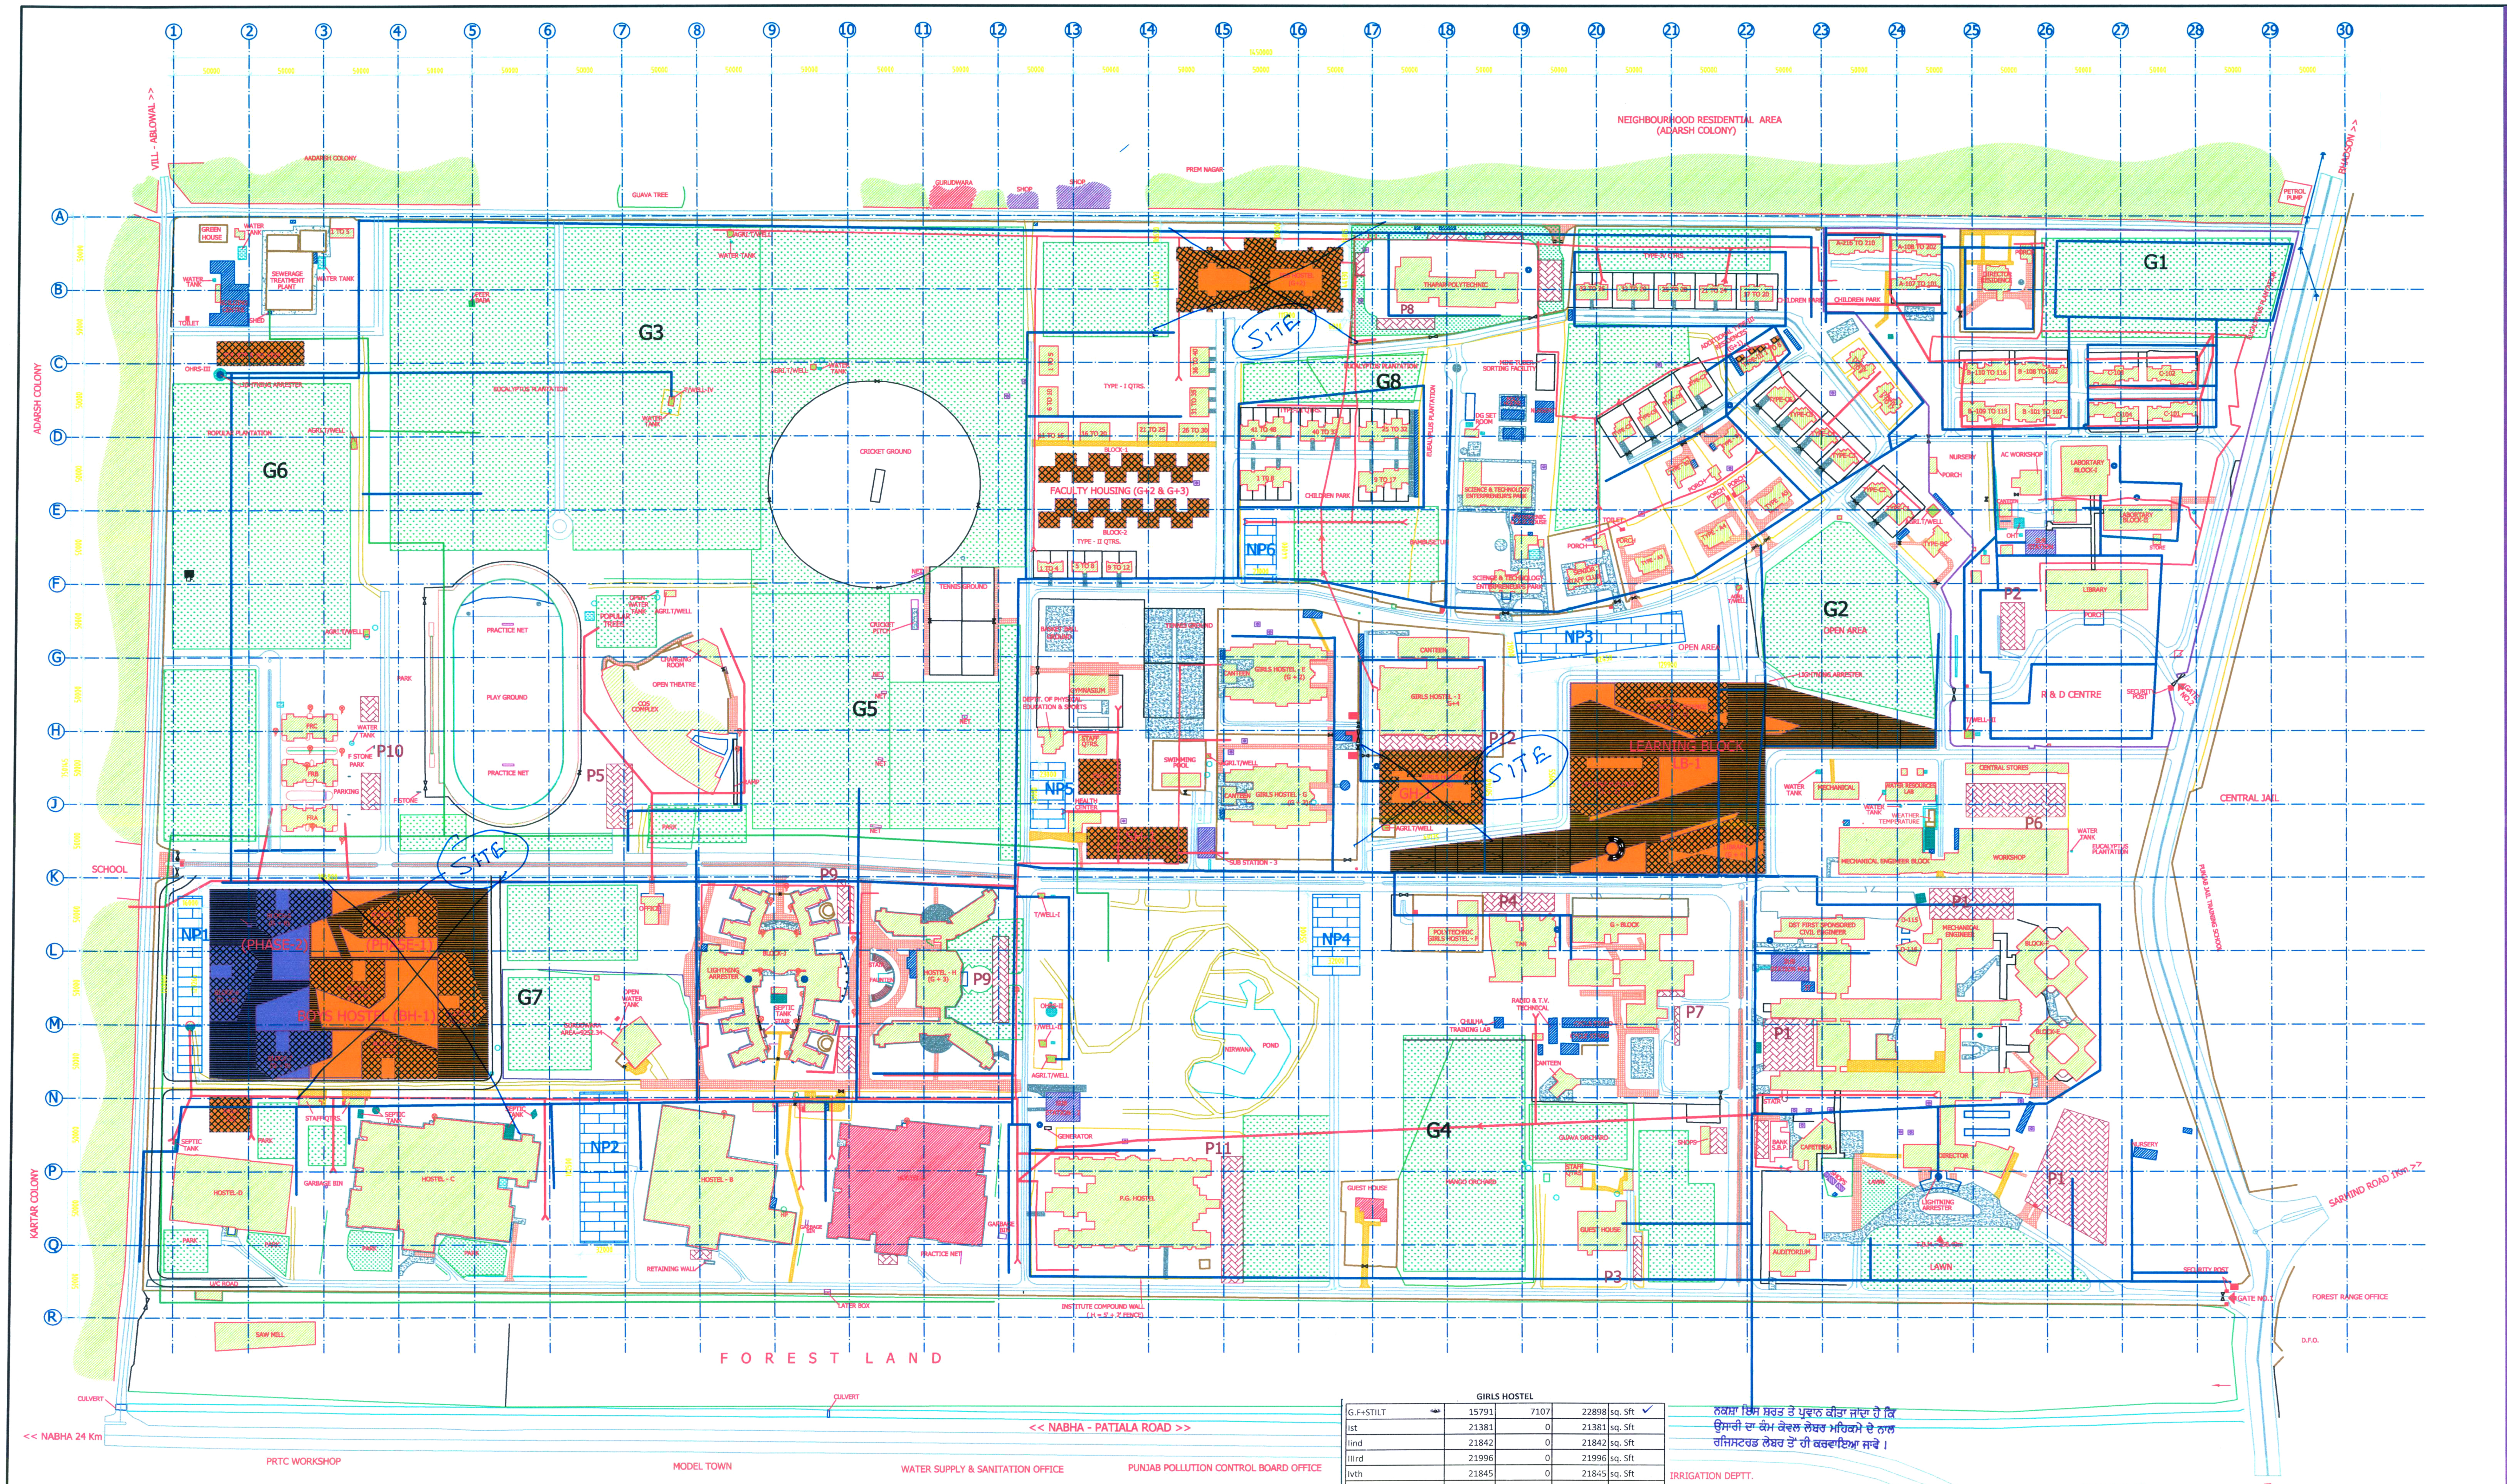

AREA STATEMENT		
No.	Name	TOTAL BUILT-UP AREA
		Sqm
1	Proposed Buildings	148791.73
	Total :	148791.73

	PARKING DETAIL		
REQUIRED SPOTS	No.	PROVIDED SPOTS	PROVIDED AREA
E.C.S 0.5			Sqm
1547	P1	319	5739
624	P2	29	522
2171	P3	10	187
	P4	43	781
	P5	43	765
	P6	86	1550
	P7	9	160
	P8	46	828
	P9	60	1080
	P10	78	1404
	P11	89	1594
		52	933
	P12	180	3240
	TOTAL	1044	18783

PARKING DETAIL - NEW ADDED		
No.	PROVIDED SPOTS	PROVIDED AREA
		Sqm
NP1	107	1920
NP2	182	3280
NP3	131	2361
NP4	98	1760
NP5	58	1035
NP6	51	924
TOTAL	627	11280

	GREEN COVERAGE	
No.	Name	Area (Sqm)
1	G1 - OPEN AREA	10663
2	G2 - OPEN AREA	20912
3	G3 - EUCALYPTUS PLANTATION	80023
4	G4 - EUCALPTUS PLANTATATION	33052
5	G5 - OPEN AREA	27385
6	G6 - POPULAR PLANTATION	28425
7	G7 - OPEN AREA	14925
8	G8 - OPEN AREA	16450
	Total :	231835

Area	GF	Total
Existing	947423	2050315
Proposed	137975	644557
Total	1105398	2694872

GIRLS HOSTEL

G.F+STILT	15791	7107	22898	sq. Sft ✓
Ist	21381	0	21381	sq. Sft
IInd	21842	0	21842	sq. Sft
IIIrd	21996	0	21996	sq. Sft
Ivth	21845	0	21845	sq. Sft
Vth	21996	0	21996	sq. Sft
VI th	17760	0	17760	sq. Sft
TOTAL			149718	sq. Sft
plot area	6360.555556			
PLOT AREA= 6360.55 SQYARD				

BOYS HOSTEL

G.F+ GYM+DINING+PODIUM	7876	4	31504	47043	78547	sq. Sft ✓
Ist	6865	4	27460	0	27460	sq. Sft
IInd+	6816	4	27264	0	27264	sq. Sft
IIIrd	6865	4	27460	0	27460	sq. Sft
Ivth	11411	4	45644	0	45644	sq. Sft
Vth	11513	4	46052	0	46052	sq. Sft
VI th	11411	4	45644	0	45644	sq. Sft
VIIth	11513	4	46052	0	46052	sq. Sft
VIIIth	11411	4	45644	0	45644	sq. Sft
TOTAL	85681		342724		389767	sq. Sft
PLOT AREA	21818.61111	SQ YARD				

PEB HOSTEL

G.F.	36530	sq sft ✓
Ist Floor	34271	sq sft
IInd Floor	34271	sq sft
	105072	sq sft
PLOT AREA	10147.2	SQ YARD

TOTAL PLOT AREA 38326.39 SQ YARD

ਨਕਸ਼ਾ ਇਸ ਸ਼ਰਤ ਤੇ ਪ੍ਰਵਾਨ ਕੀਤਾ ਜਾਂਦਾ ਹੈ ਕਿ
ਉਸਾਰੀ ਦਾ ਕੰਮ ਕੇਵਲ ਲੇਬਰ ਮਹਿਕਮੇ ਦੇ ਨਾਲ
ਰਜਿਸਟਰਡ ਲੇਬਰ ਤੋਂ ਹੀ ਕਰਵਾਇਆ ਜਾਵੇ ।

ਨਕਸ਼ਾ ਇਸ ਸਰਤ ਤੇ ਪ੍ਰਵਾਨ ਕੀਤਾ ਜਾਂਦਾ ਹੈ ਕਿ
ਉਸਾਰੀ ਕਰਨ ਸਮੇਂ ਅੰਡਰ ਗਰਾਊਂਡ ਵਾਟਰ ਦੀ
ਵਰਤੋ ਨਹੀਂ ਕੀਤੀ ਜਾਵੇਗੀ।

ਨਗਰ ਨਿਗਮ, ਪਟਿਆਲਾ
ਨਕਸ਼ਾ ਨੰ: ਅਤੇ ਮਿਤੀ 448 – 23/9/15
ਰਸੀਦ ਨੰ: [illegible]

ਕਮਿਸ਼ਨਰ ਨਗਰ ਨਿਗਮ ਦੇ ਹੁਕਮ
ਮਿਤੀ 20/10/2015 ਰਾਹੀਂ
ਨਕਸ਼ਾ ਪ੍ਰਵਾਨ ਹੈ
ਮਿਊਂਸਪਲ ਟਾਊਨ ਪਲਾਨਰ
ਨਗਰ ਨਿਗਮ, ਪਟਿਆਲਾ

THIS DRAWING IS THE PROPERTY OF DESIGNPLUS ASSOCIATES SERVICES PVT.LTD. (NEW DELHI) AND NOT TO BE COPIED OR USED WITHOUT THEIR WRITTEN PERMISSION.

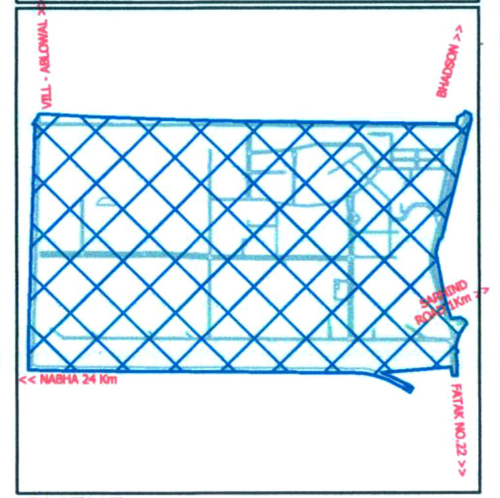

CLIENT:

DIRECTOR, THAPAR UNIVERSITY
Thapar Technology Campus
Patiala 147004
Punjab, India

CONSULTANTS:

CONCEPT DESIGN:
McCULLOUGHMULVIN ARCHITECTS
16, Molesworth Street
Dublin 2, Ireland
Email : thapar@mcculloughmulvin.com

ARCHITECT:
DESIGNPLUS ASSOCIATES
SERVICES PVT. LTD.
E-145, Okhla Industrial Estate
Phase III New Delhi - 110020
Email : projects@designplusarch.com

STRUCTURAL CONSULTANTS:
CHORDIA TECHNO CONSULTANT
I-1738, Chittranjan Park
Lower Ground Floor
New Delhi- 110019
Email : chordiatech@gmail.com
chordia@airtelmail.in

PRISTINE IDEAS CONSULTING ENGINEERS
C-520, Lower Ground Floor
Chittranjan Park
New Delhi- 110019
Email : ajay@pristineideas.org

MEP CONSULTANT:
KANWAR KRISHAN ASSOCIATES PVT. LTD.
F-301, Lado Sarai
New Delhi-110030
Email : navin@kkapl.com

LANDSCAPE CONSULTANT:
INTEGRAL DESIGNS
E-90 Anand Niketan
New Delhi- 110021
Email : Samir@integraldesigns.in

Notes:
1. DO NOT SCALE THE DRAWING.
2. ALL DIMENSIONS TO BE CHECKED ON SITE BEFORE ANY CONSTRUCTION OR MANUFACTURE.
3. THIS DRG TO BE READ IN CONJUNCTION WITH ALL RELEVANT ARCHITECTURAL, STRUCTURAL AND MEP SERVICES DRWGS.

N
W E
S

Project :
THAPAR UNIVERSITY EXTENSION

Drawing Title :
MASTER PLAN

Job Number	Scale 1 : 1250
CAD file ref.	Date Sept., 2015

Drawn by	Checked by	Approved by
Bhupesh	P.A.	P.A.

Drawing Number	Rev.
MP-01	R0

VERINDER KUMAR GOYAL
Registered 'A' Class
Building Designer & Supervisor,
By Municipal Corporation Patiala
vide Registration No. 1971