Kohinoor Business School (KBS)

Kohinoor International School (KIS)

Vacant Premises

Auditorium

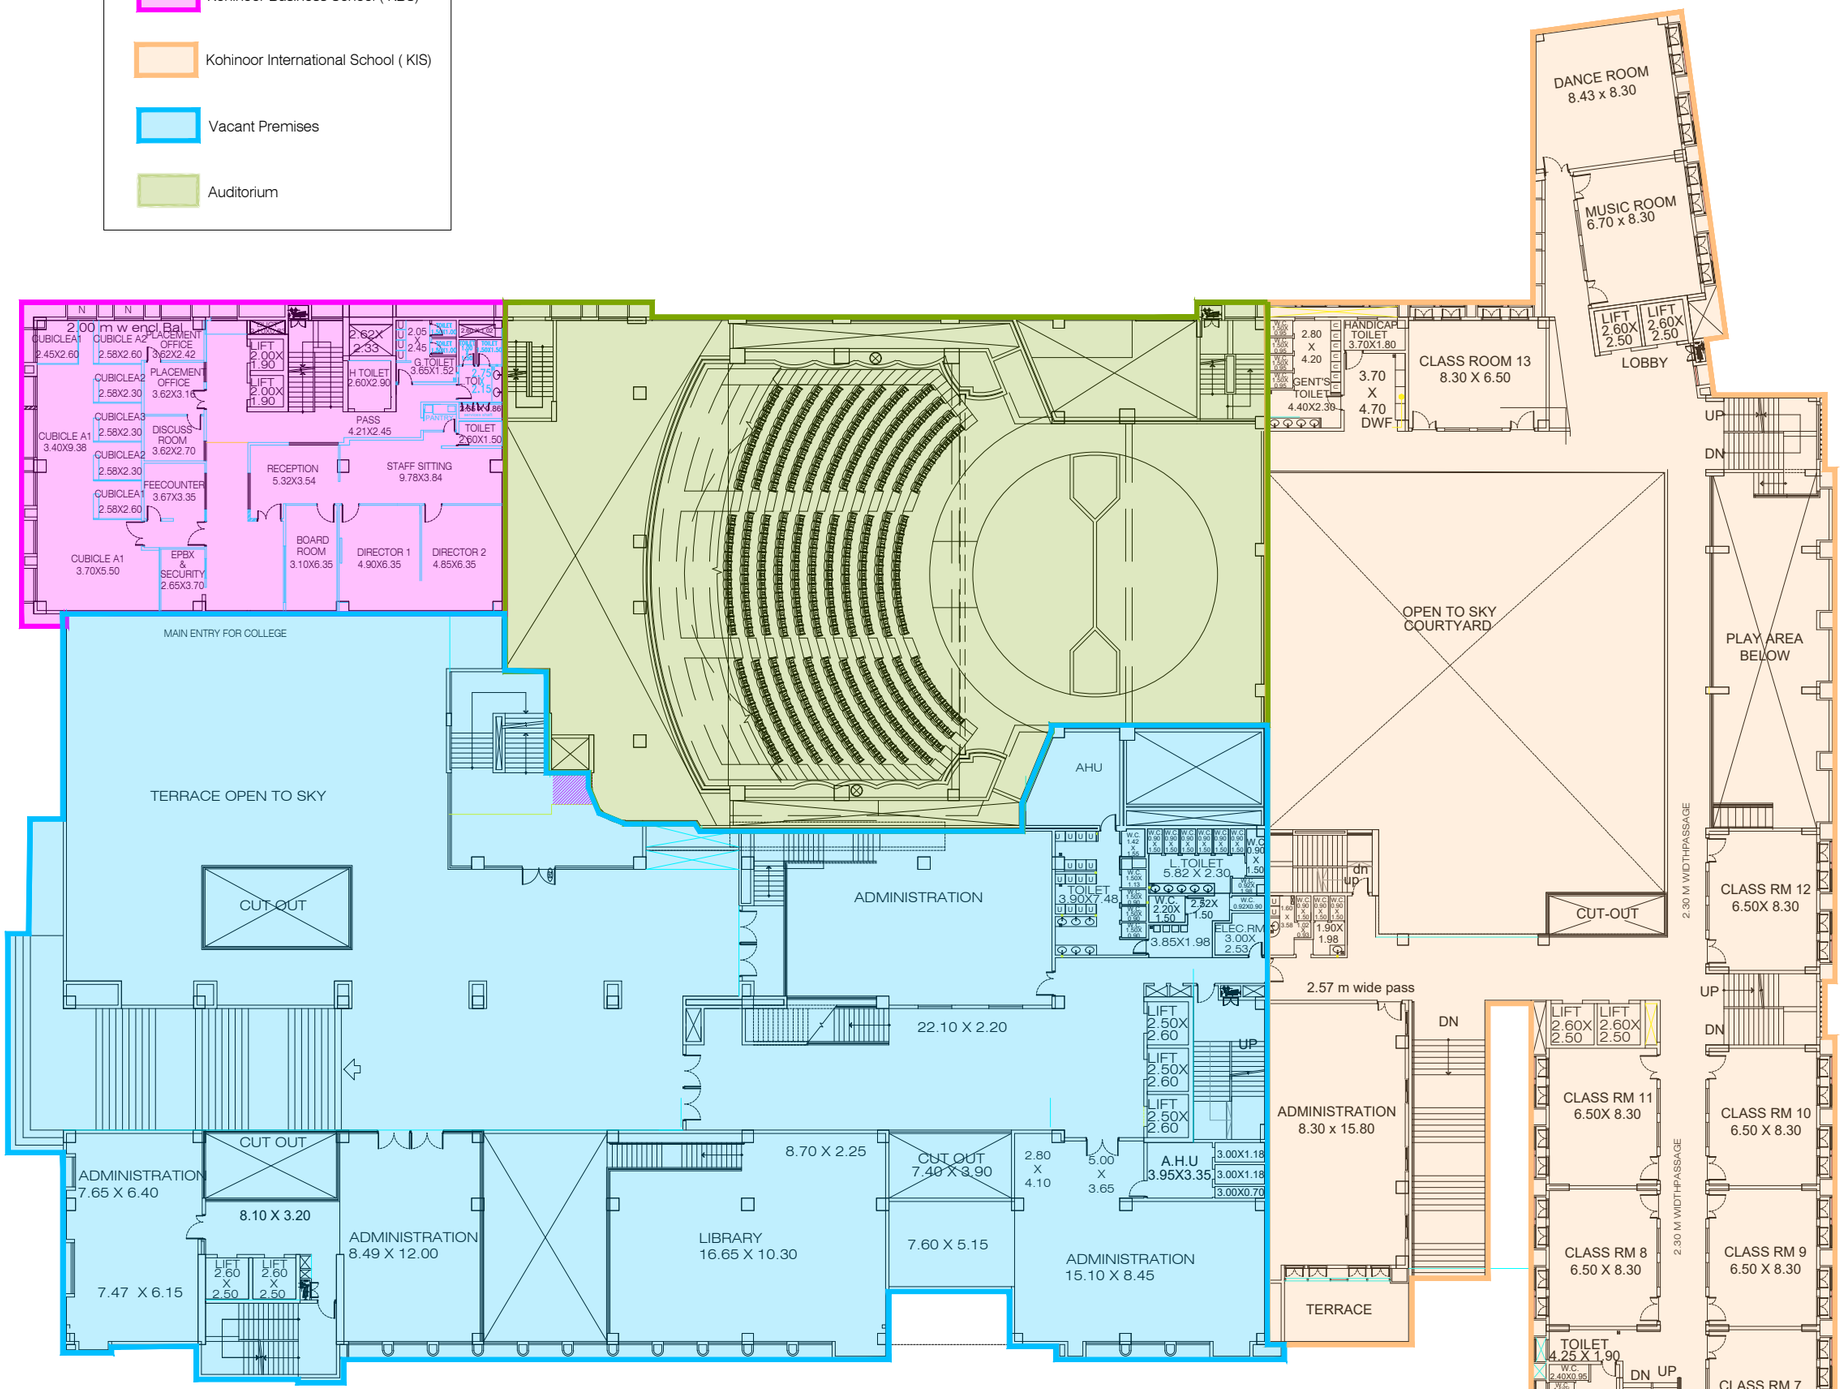

FIRST FLOOR PLAN