Kohinoor Business School (KBS)

Kohinoor International School (KIS)

Vacant Premises

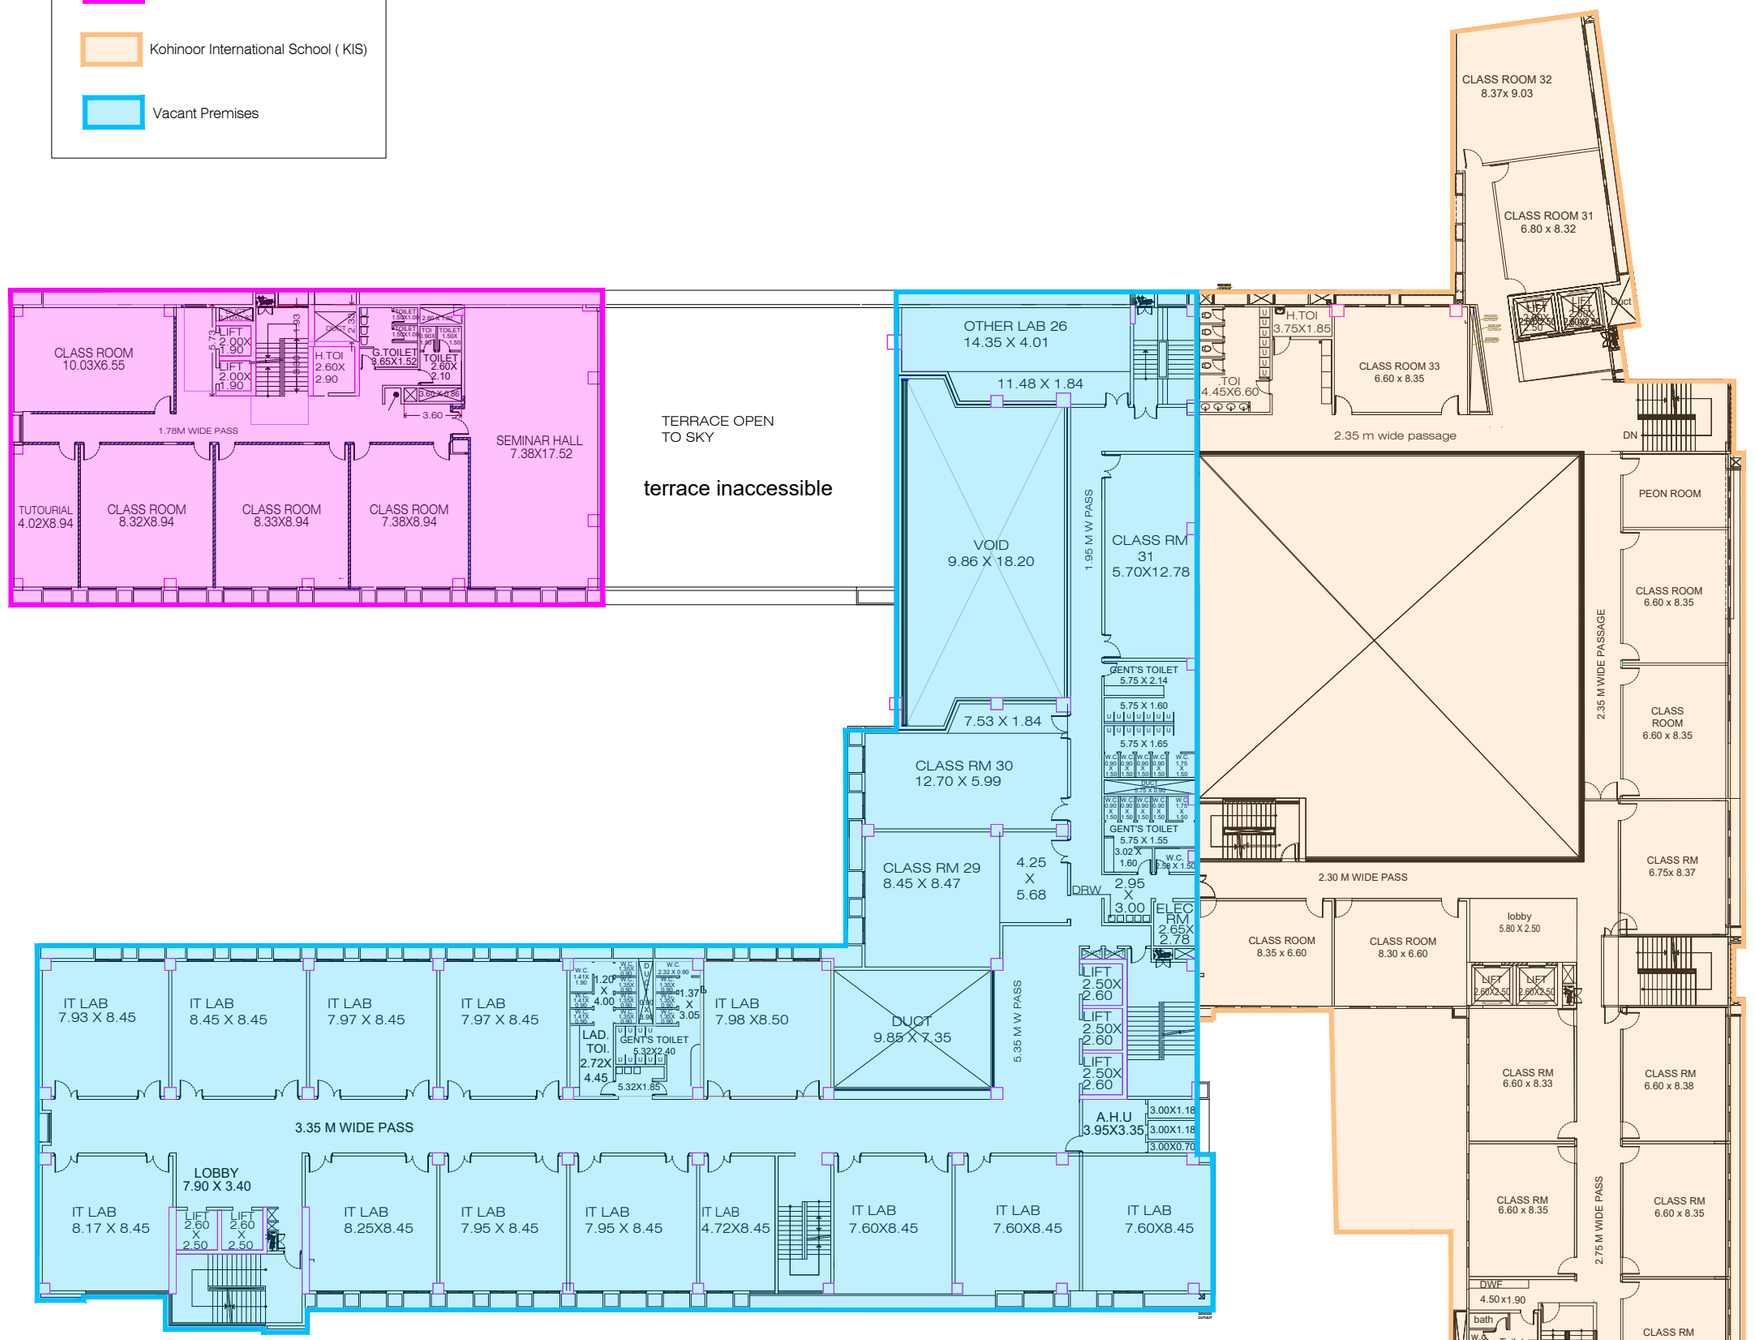

FIFTH FLOOR PLAN