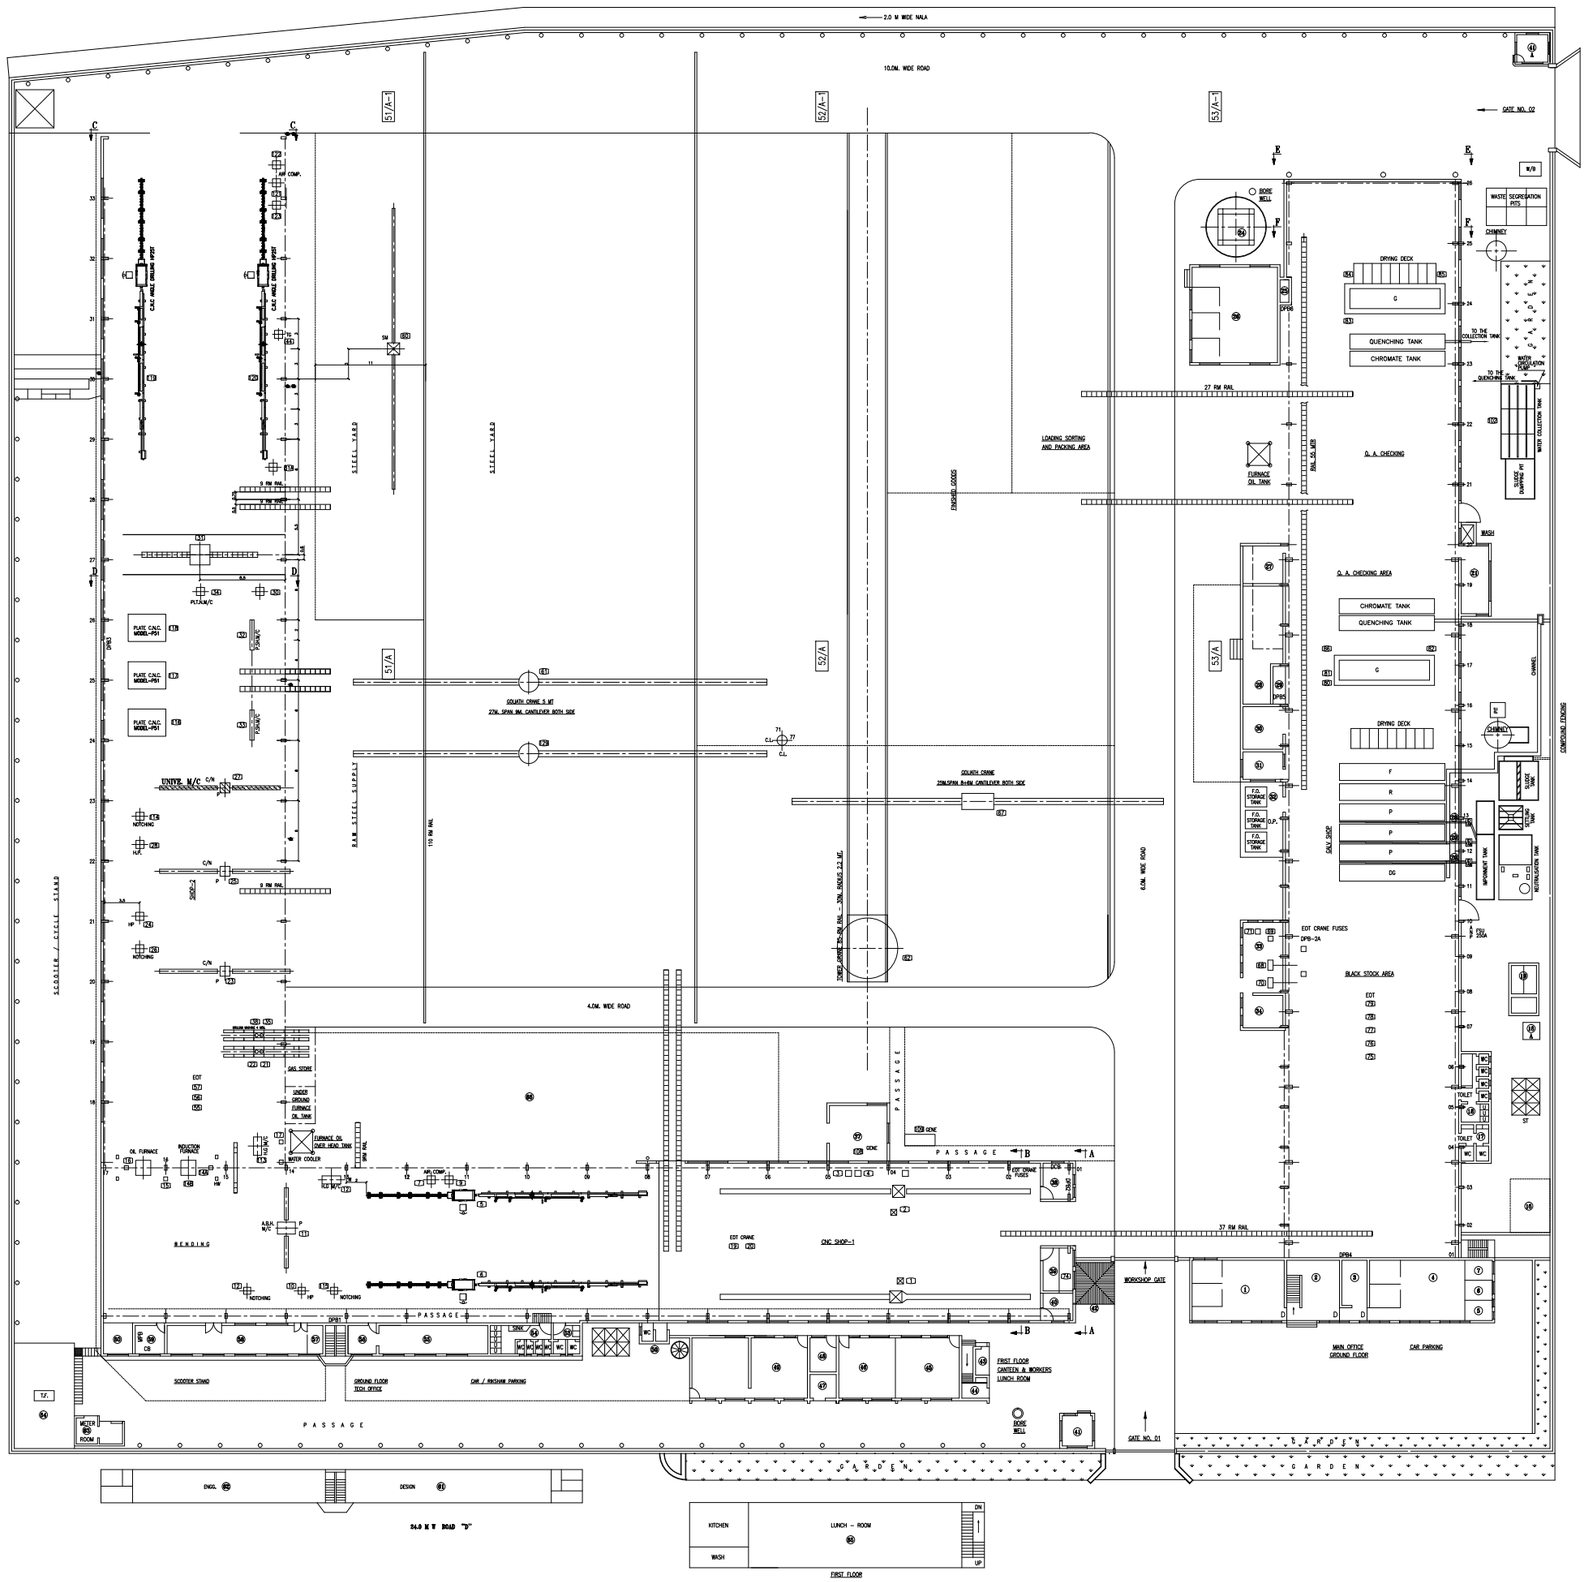

SR.NO.	LEGEND
01	ACCOUNTS OFFICE
02.	RECEPTION
03.	SR.VP (CABIN) A/C & COMMERCIAL
04.	ACCOUNTS AND COMMERCIAL OFFICE
05.	PANTRY
06.	LADIES TOILET
07.	GENTS TOILET
08.	SR.G.M. (MFG.)
08A.	D.G.M. (WORKS)
09.	I.T. DEPARTMENT
10.	PLANNING DEPARTMENT
11.	CONFERENCE ROOM
12.	AUDIT ROOM
13.	REALISATION OFFICE
14.	
15.	
16.	SEWAGE TREATMENT PLANT
17.	STAFF TOILET
18.	WORKERS TOILET
18A.	SWEEPERS STORE ROOM
19.	ACID STORE
20.	FUGITIVE EMISSIONS CONTROL SYSTEM
21.	ASH STORE
22.	
23.	
24.	OVER HEAD WATER TANK 1,00,000 LTRS.
25.	T.C. AND DISTRIBUTION PANEL
26.	MATERIAL OFFICE
27.	GALVNISING OFFICE
28.	ZINK STORE
29.	T.C. AND DISTRIBUTION PANEL ROOM
30.	USED ITEMS STORE
31.	CHEMICL STORE
32.	OIL STORE
33.	Q.A. LAB
34.	MANAGER CABIN (Q.A.)
35.	
36.	
37.	GENERATOR ROOM
38.	DISTRIBUTION PANEL ROOM
39.	SPECTRO METER
40.	MEDICAL ROOM
41/A	SECURITY CABIN
42.	PUNCHING CLOCK
43.	XEROX
44.	SECURITY CLOCK ROOM
45.	OFFICE (PERSONEL)
46.	PURCHASE OFFICE
47.	WORKER ATTENDANCE
48.	WOMEN LUNCH ROOM
49.	WORKERS CLOCK ROOM
50.	STAFF TOILET
51.	
52.	
53.	STAFF TOILET
54.	WORKERS TOILET
55.	GENERAL STORE
56.	GENERAL STORE OFFICE
57.	MAINTENANCE OFFICE
58.	PRODUCTION AND EDP OFFICE
59.	MAIN ELECTRIC CONTROL
60.	MAINTAINANCE ROOM
61.	DESIGN OFFICE
62.	ENGG. OFFICE
63.	METER ROOM
64.	TRANSFORMER
65.	LUNCH-ROOM (WORKERS)
66.	SHADE FOR SOLAR WORK

SAP CODE	M/C NO. N.M	NAME OF THE MACHINE
3000032	01	CNC LPA 15.34 N
3000033	02	CNC LPA 15.36 N
7000191	03	AIR COMPRESSOR
7000192	04	AIR COMPRESSOR
3000034	05	CNC A166T
3000035	06	CNC A124T
7000193	07	AIR COMPRESSOR
7000195	09	AIR COMPRESSOR
3000036	10	HYDRAULIC PRESS 100T
3000037	11	POWER PRESS 75T
3000038	12	ARCO WHITNEY NOTCHER
–	14A	HYD. PRESS 150T/75T
–	14B	INDUCTION FURNANCE
7000197	15	BLOWER 7.5 HP
3000040	16	HYD. PRESS 100T.
7000198	17	OIL PUMP
7000200	19	E.O.T. CRANE 5T.
7000201	20	E.O.T. CRANE 5T.
3000066	115	NOTCHING BALAJI NOTCHER
3000064	113	SHAPING M/C (HEEL CUTTING)
7000218	60	ANGLE STRAIGHTENING M/C.
7000219	61	GOLIATH CRANE 5T.
7000220	62	TOWER CRANE 2T TO 3T.
7000223	67	GOLIATH CRANE 5T.
7000273	129	GOLIATH CRANE 5T.
6000050	68	TENSILE TESTING M/C.
7000224	69	SHAPING M/C.
6000051	70	IMPACT TESTING M/C.
6000052	71	HARDNES TESTING M/C.
6000053	74	SPECTRO CHEMICAL TESTING M/C.
3000041	21	50# RADIAL DRILLING M/C.
3000042	22	50# RADIAL DRILLING M/C.
3000043	23	UNIVERSAL SHEARING 70T M/C.
3000044	24	HYD. STAMPING.
3000045	25	UNIVERSAL SHEARING 70T M/C.
3000046	26	NOTCHING M/C.
3000047	27	UNIVERSAL SHEARING 70T M/C.
3000048	28	HYD. STAMPING 100T.
3000050	30	SMALL BAND SAW M/C.
3000051	31	INDOTOOLS 345# MM
3000092	31A	SMALL BAND SAW M/C.
3000052	32	HYD. PLATE CUTTING M/C.
3000053	33	PLATE CUTTING M/C.
3000054	34	HYD. PLATE CUTTING M/C.
3000055	35	50# RADIAL DRILLING M/C.
3000058	38	50# RADIAL DRILLING M/C.
7000203	44	TABLE GRINDER.
7000213	55	E.O.T. CRANE 5T.
7000214	56	E.O.T. CRANE 5T.
7000215	57	E.O.T. CRANE 5T.
3000065	114	NOTCHING M/C.
3000067	116	P51 PLATE CNC.
3000068	117	P51 PLATE CNC.
3000069	118	P51 PLATE CNC.
3000070	119	HP25 DRILLING CNC.
3000071	120	HP25 DRILLING CNC.
7000265	121	AIR COMPRESSOR
7000266	122	AIR COMPRESSOR
7000267	123	AIR COMPRESSOR
7000227	75	E.O.T. CRANE 5T.
7000228	76	E.O.T. CRANE 5T.
7000229	77	E.O.T. CRANE 5T.
7000230	78	E.O.T. CRANE 5T.
7000231	79	E.O.T. CRANE 5T.
7000232	80	HEATING PUMP UNIT. (BATH NO.1)
7000233	81	BLOWER 7.5HP (BATH NO.1)
7000234	82	BLOWER 7.5HP (BATH NO.1)
7000235	83	HEATING PUMP UNIT. (BATH NO.2)
7000236	84	BLOWER 7.5HP (BATH NO.2)
7000237	85	BLOWER 7.5HP (BATH NO.2)
7000238	86	CENTRI FUGAL M/C. (WASHER M/C)
7000254	102	COOLING TOWER
7000260	108	D.G. SET 200KV
7000261	109	D.G. SET 200KV

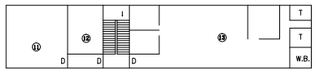

SECOND FLOOR (MAIN OFFICE)

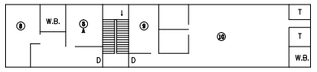

FIRST FLOOR (MAIN OFFICE)

NOTES :-

01. ALL DIMENSIONS ARE IN METERS
02. FOR SECTION A-A & B-B REFER SHEET 2 OF 4
03. FOR SECTION C-C & D-D REFER SHEET 3 OF 4
04. FOR SECTION E-E & F-F REFER SHEET 4 OF 4

SHEET 1 OF 4

JYOTI STRUCTURES LIMITED. NASHIK (INDIA)					
TITLE	GENERAL LAYOUT OF NASHIK PLANT-I				
DRAWN BY.	CHECKED BY.	APPROVED BY.	SCALE	DRAWING NO.	DATE
S.L.Karpe		P.D.WANI	1 : 280	JSL-NSK-LAY-01	09.01.2014

W/S JYOTI STRUCTURES LTD NASHIK (INDIA)

This document is the exclusive property of Jyoti Structure Ltd.It shall not be copied or communicated to a third party without the prior written permission of the company.