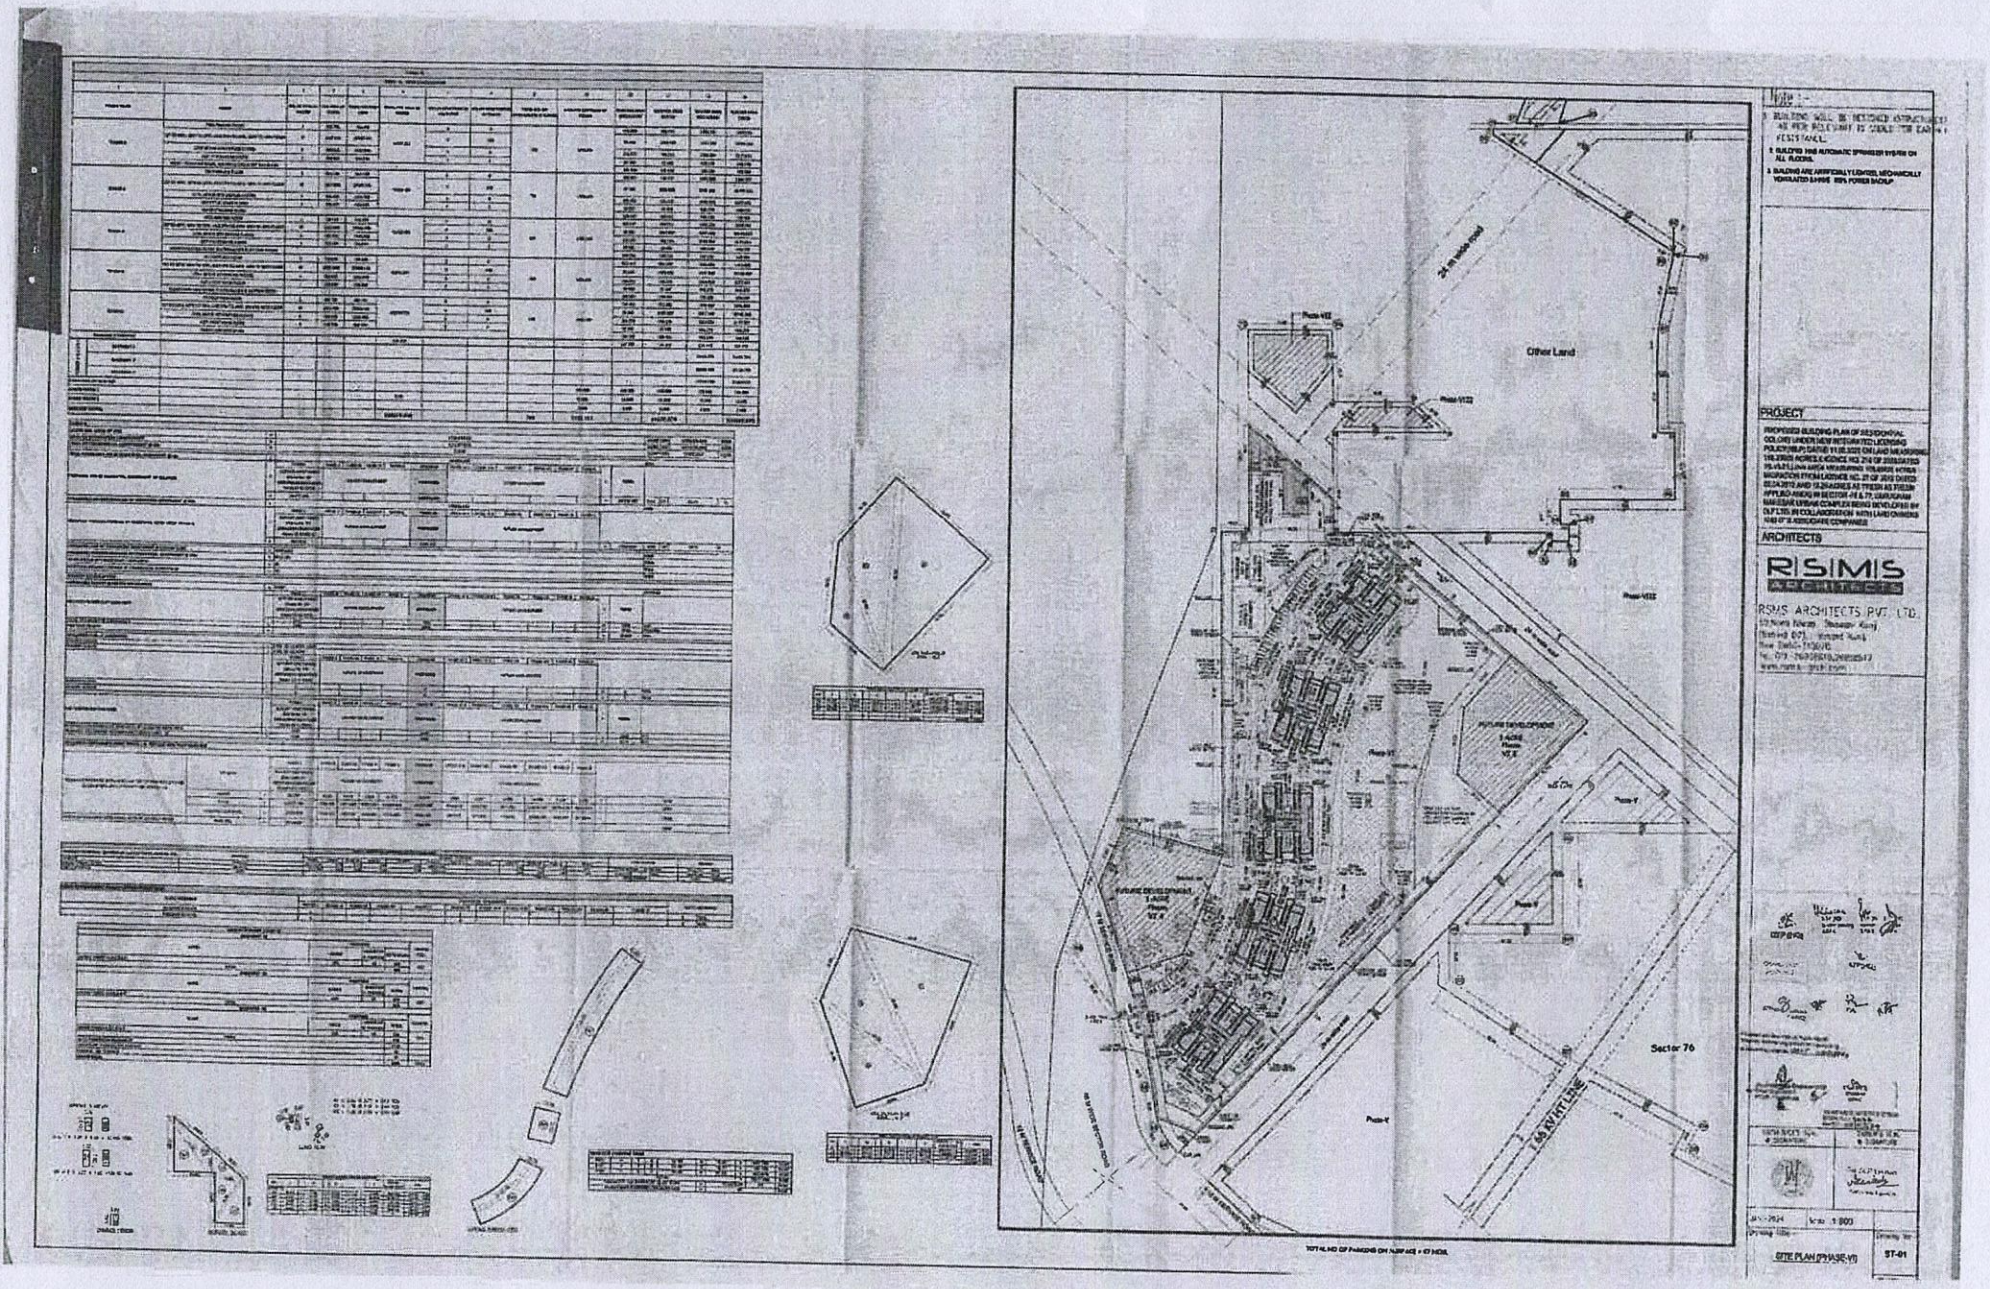
Other Land
Sector 76
PROJECT
ARCHITECTS
RISMIS ARCHITECTS
RISMIS ARCHITECTS PVT. LTD.
SITE PLAN (PHASE-VI)
ST-01