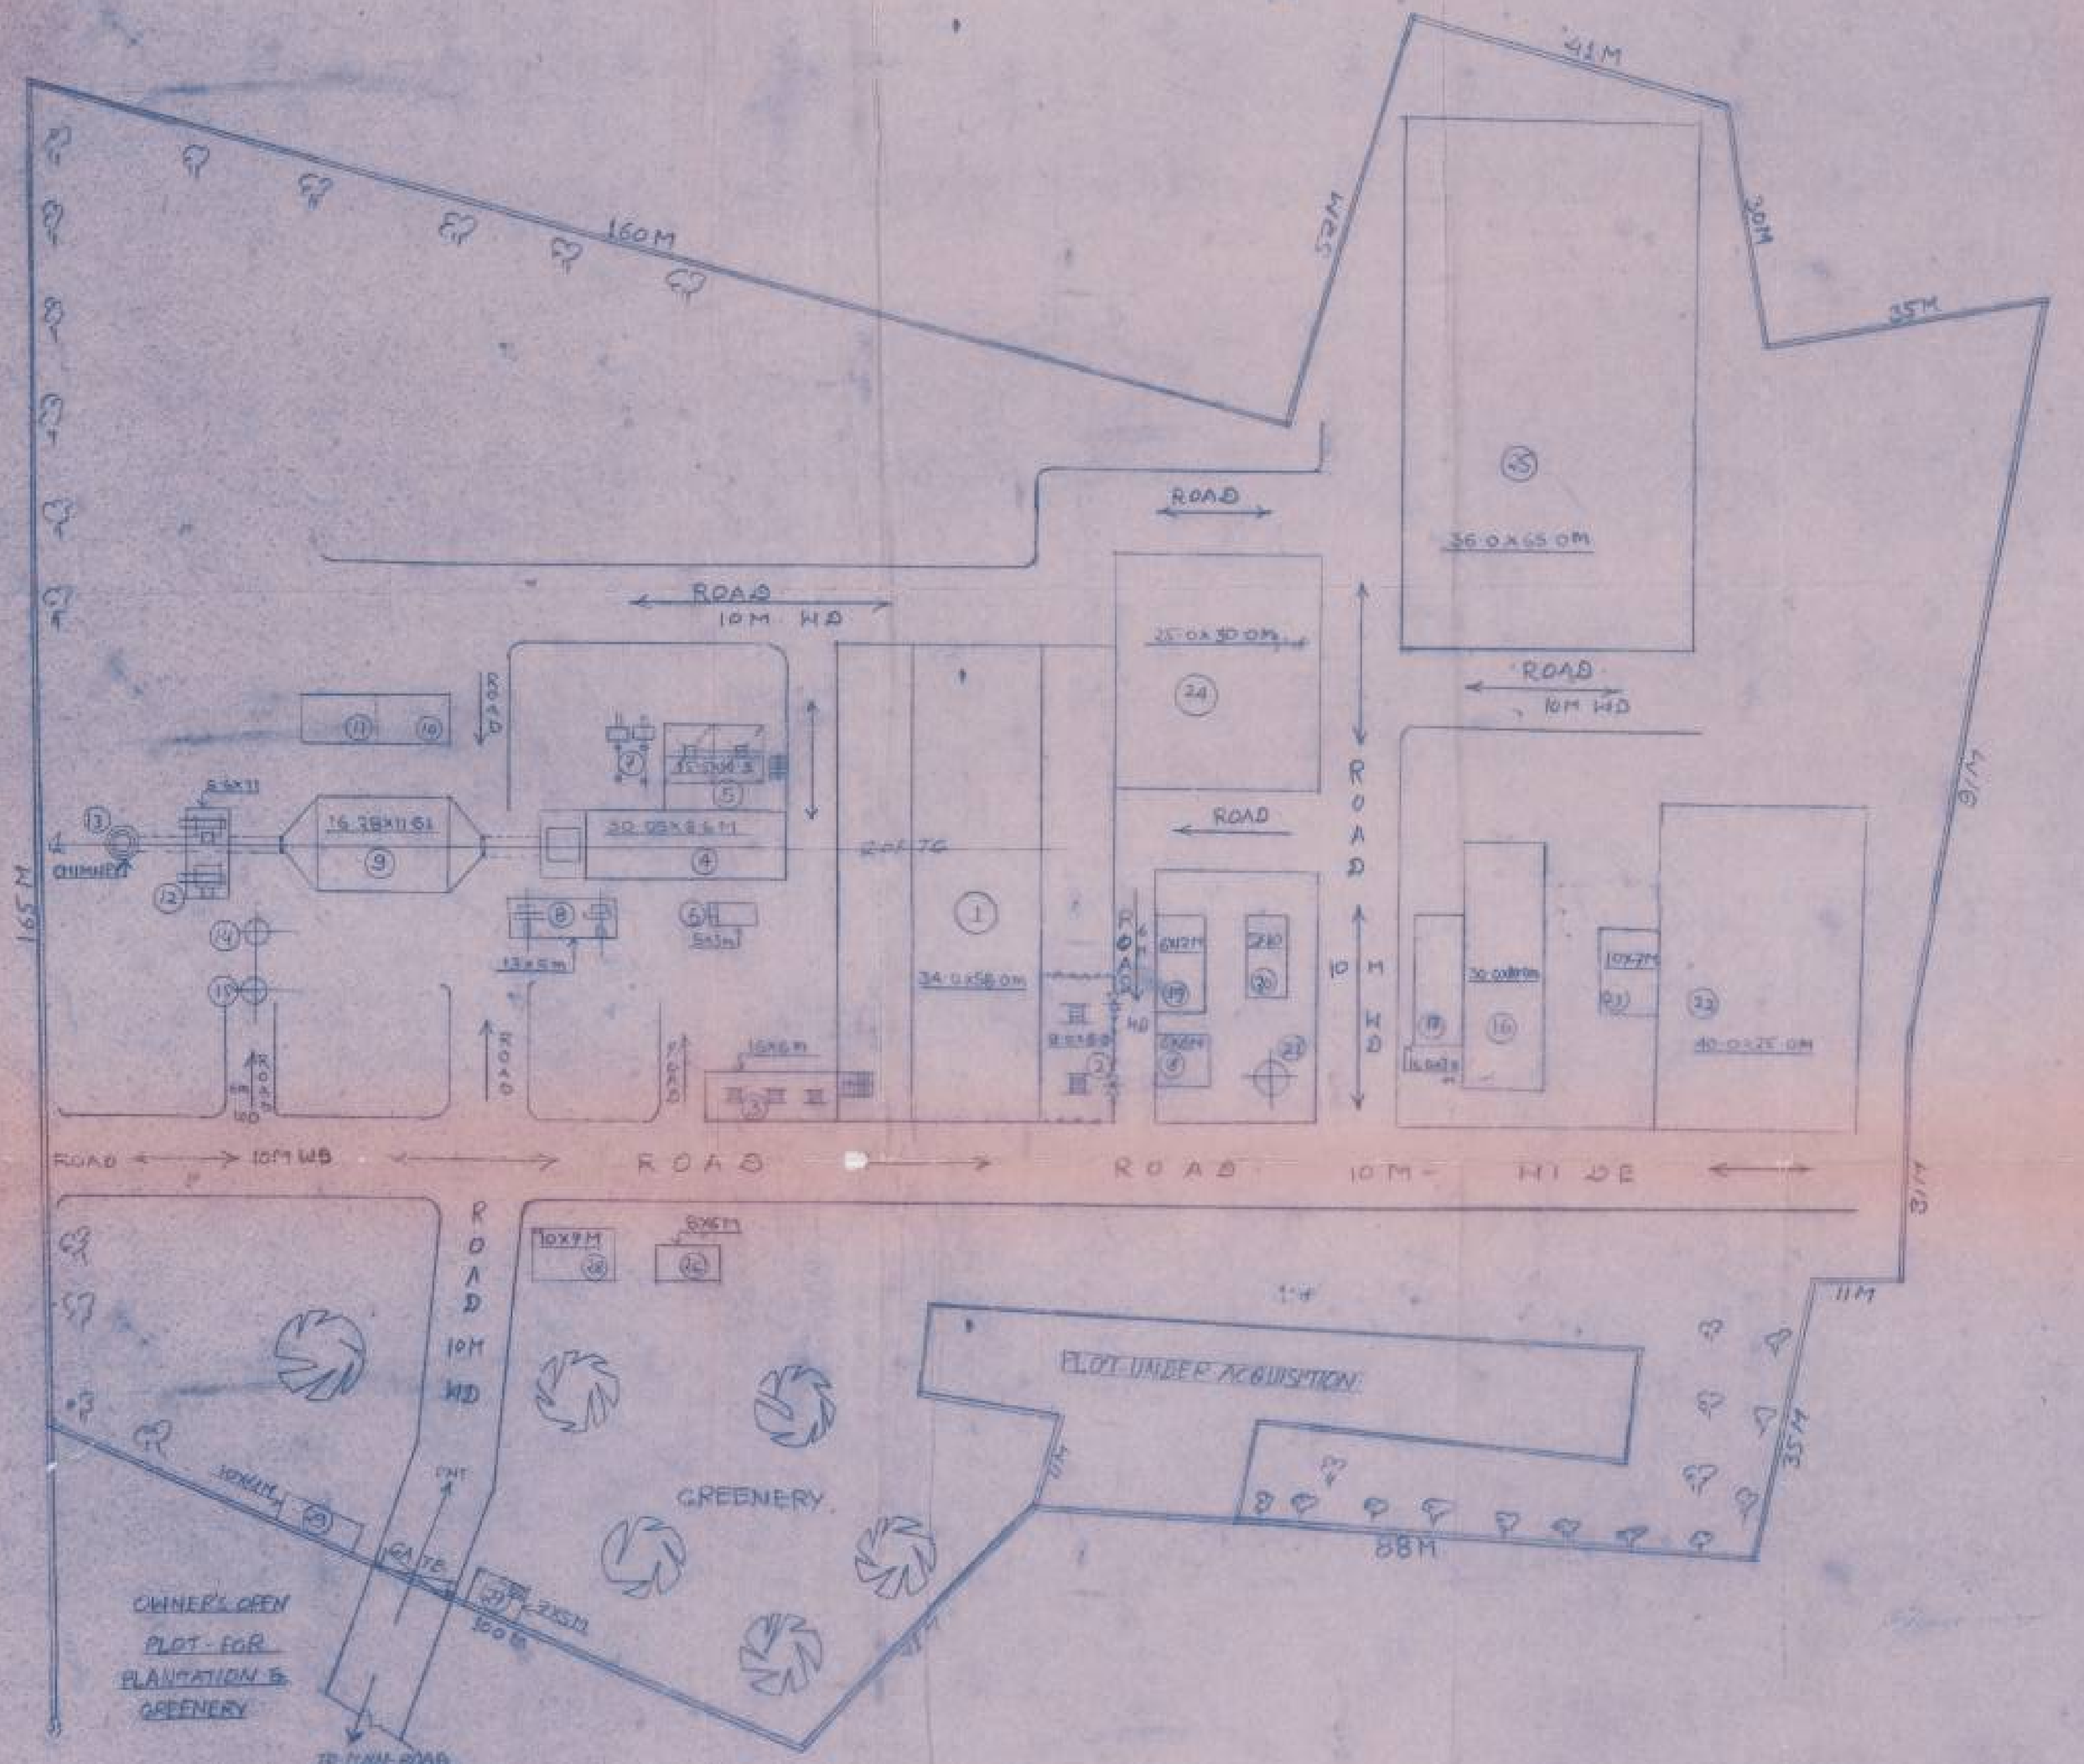

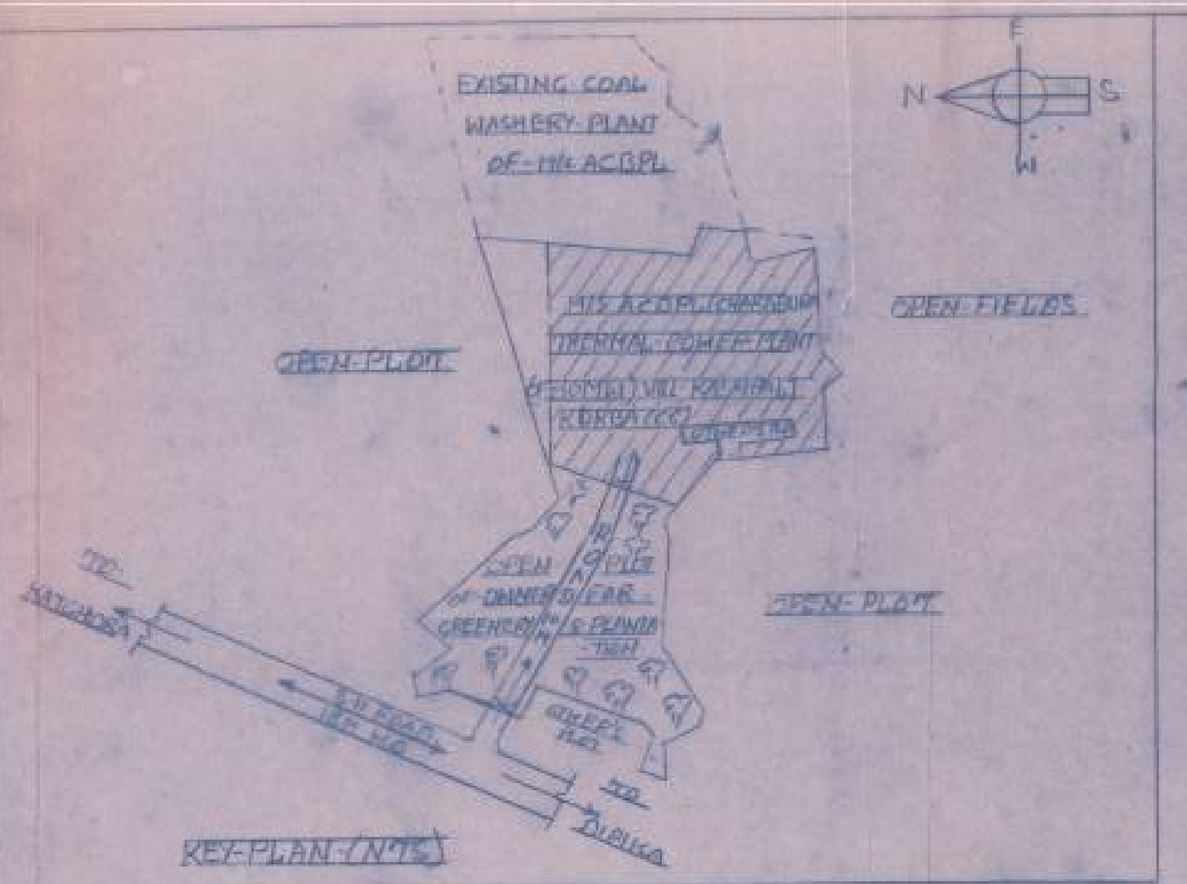

KEY-PLAN (N.T.S)

Aryan Coal Beneficiations Pvt. Ltd.
Chakabura, P.O. Jawali
Tehsil: Katghora,
KORBA (C.G.)

INDEX FOR SITE PLAN

SYMBOL - STANDS FOR

1. T.G. - BUILDING (CUM-ADM-BLOCK)
2. H.T. - TRANSFORMERS
3. L.T. - TRANSFORMERS
4. BOILER - HOUSE
5. COAL/FUEL - BUNKER
6. P.S. UNIT
7. P.A. FANS
8. F.D. FANS
9. ESP (ELECTROSTATIC PRECIPITATOR)
10. ESP - CONTROL - ROOM
11. AHP/CHP CONTROL - ROOM
12. I.D. FANS
13. CHIMNEY (+90 M HT)
14. FLY ASH - SILO
15. BED ASH SILO
16. COOLING - TOWER
17. COOLING - WATER PUMP - ROOM
18. COMPRESSOR ROOM
19. D.M. WATER TANK
20. WATER - TREATMENT - PLANT
21. R.O. TANK
22. RAW - WATER - STORAGE - TANK
23. RAW - WATER - TRANSFER - PUMP - ROOM
24. C.T. - UNITS
25. 132 KV SWITCH - YARD
26. TOILET - UNIT
27. TIME - OFFICE & ECC
28. LABOUR - REST - ROOM
29. CYCLE - STAND

DRAWING OF PROPOSED NEW PROJECT OF M/S ARYAN COAL BENEFICATION PVT. LTD. (CHAKABURA THERMAL POWER PLANT) PROPOSED IN VILL. KASAIPALI P.O. JAWALI TAH - KATGHORA - DISTT - KORBA (C.G.)

TITLE - LAYOUT / SITE PLAN AND KEY PLAN

OWNER'S / MANAGER'S SIGN

अनुमोदित
एस. कोल बेनी. प्रा. लि.
के अधिकार, शर्तों के साथ अनुमोदित

Aryan Coal Beneficiations Pvt. Ltd.
General Manager

मुख्य कारखाना निरीक्षक,
छत्तीसगढ़ रायपुर.

CONSULTANT - ER. PRAKASH UPADHYAY (B.E. Civil & ME)
CHARTERED ENGINEER, DESIGNER & PLANNER
361, SUNDER NAGAR, RAIPUR (C.G.)

DRG. NO. - 1106/04
JOB NO. - 1341/04
SCALE - 1:500
ALL DIMENSION ARE IN METER

SIGNATURE

Er. Prakash Upadhyay
(B.E. Civil, M.E.)
CHARTERED ENGINEER, DESIGNER
PLANNER & SUPERVISOR
361, SUNDER NAGAR, RAIPUR
PHONE: 242837