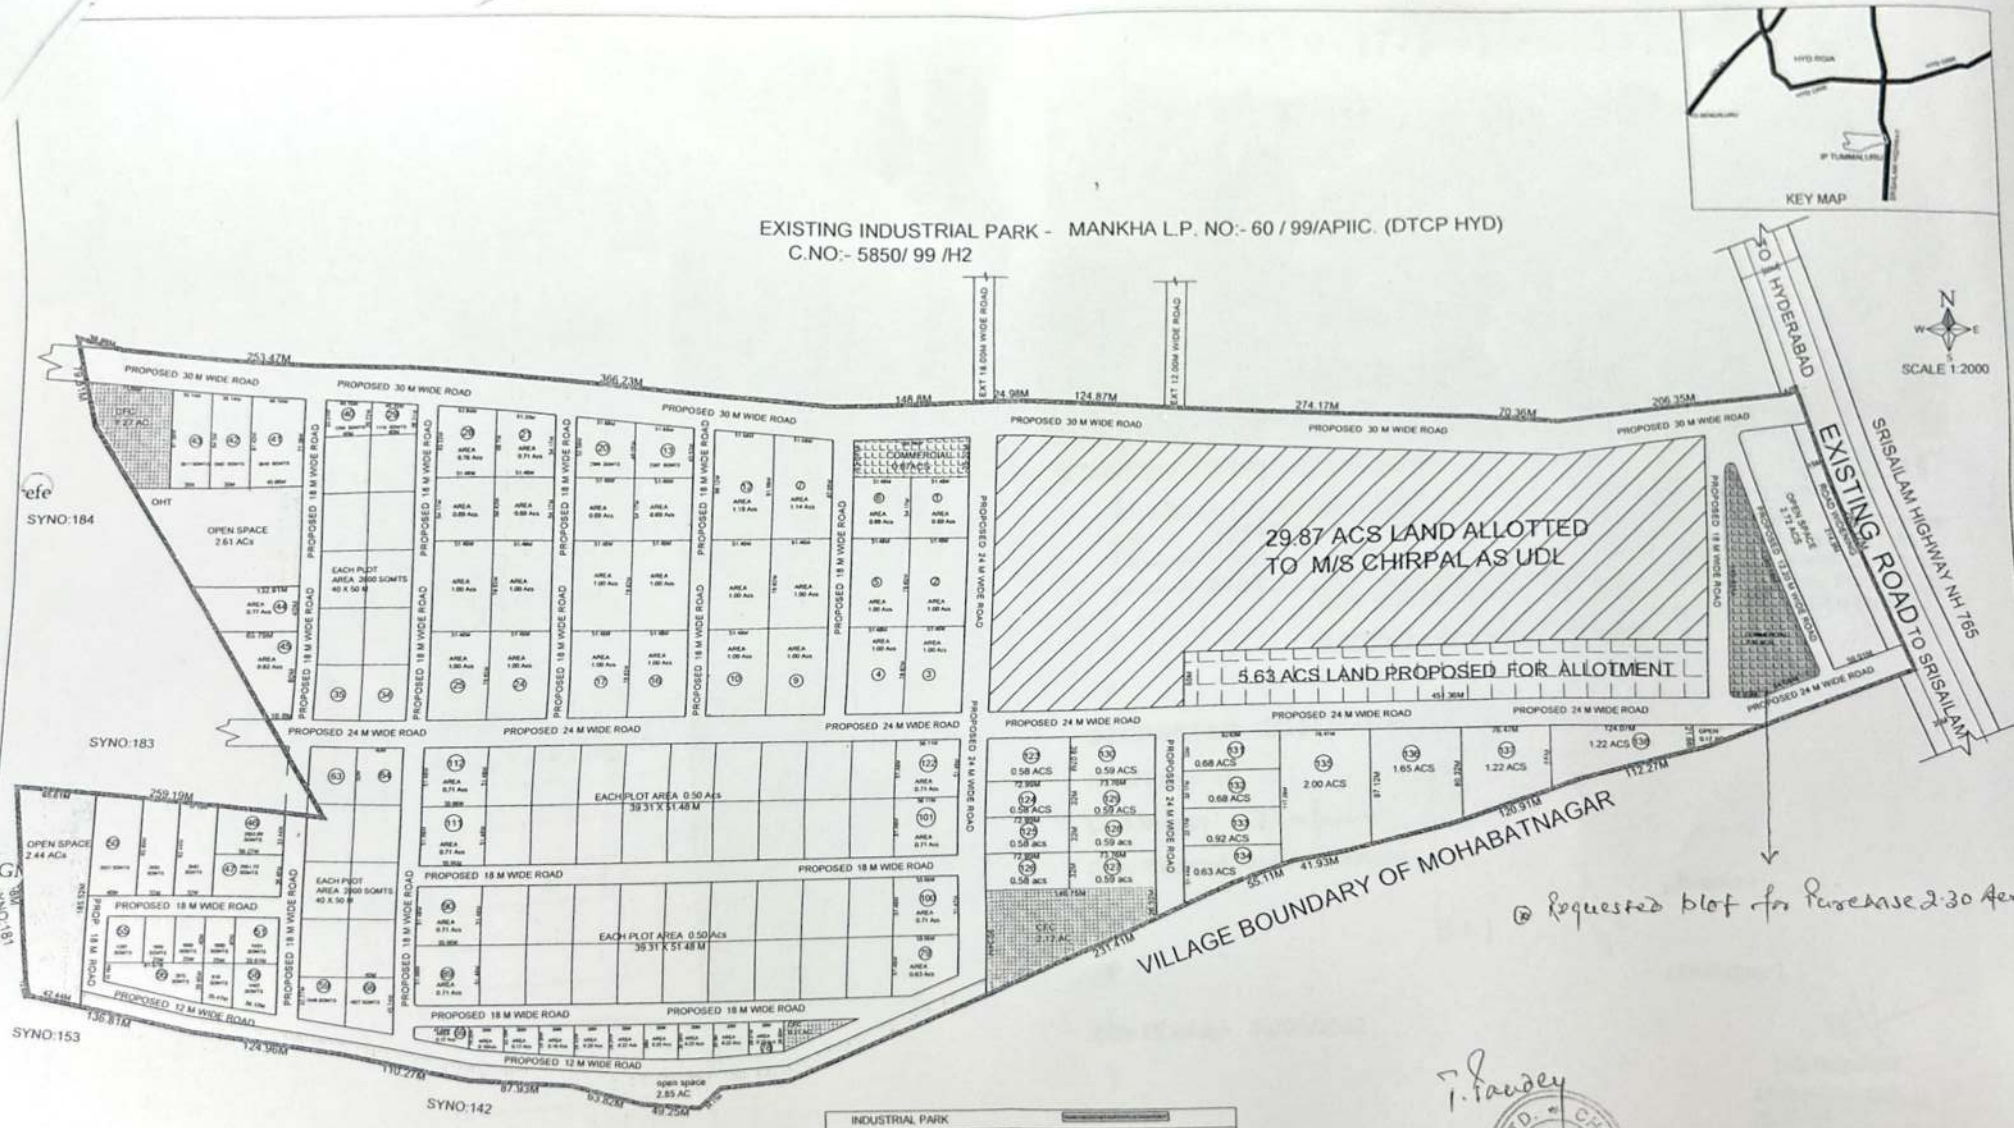

TSIIC LTD HYDERABAD

REVISED LAYOUT PLAN OF PALSTIC PARK
IN SURVEY NO.182, 185 TO 193 AND 194(P) OF
TUMMALUR (V), MAHESWARAM (M), RR DISTRICT, T.S.

INDUSTRIAL PARK		
TOTAL LAYOUT AREA	179.32 ACS	
(-) UDL LAND	29.87 ACS + 5.63 ACS	
LAYOUT AREA	143.82 ACS	100.00 %
PLOTTED AREA	84.70 ACS	58.89 %
ROAD NETWORK:	41.56 ACS	28.90 %
OPEN SPACE		
1.OPEN SPACE	10.79 ACS	10.00 %
2.SOCIAL INFRASTRUCTURE	03.60 ACS	
COMMERCIAL AREA :	03.17 ACS	02.20 %
NOS OF PLOTS 138		

T. Pandey

CHIRPAL POLY FILMS LTD. HYDERABAD

Scanned with CamScanner