BASEMENT BUILT UP AND PARKING AREA CALCULATION							
TYPE	QTY	SHAPE	FORMULA	LENGTH	BREADTH	HEIGHT	AREA IN SQM.
BASEMENT BUILT UP AREA							
A	1	RECTANGLE	LXB	57.725	100.99	-	5829.648
B	1	RECTANGLE	LXB	41.09	72.83	-	2992.585
C	1	RECTANGLE	LXB	29.115	61.245	-	1783.148
D	1	TRIANGLE	.5XBXH	-	29.115	11.585	168.649
E	1	TRIANGLE	.5XBXH	-	28.31	11.265	159.456
F	1	RECTANGLE	LXB	41.695	11.265	-	469.694
G	1	TRIANGLE	.5XBXH	-	41.695	34.285	714.757
H	1	TRIANGLE	.5XBXH	-	20.695	25.17	260.447
J	1	RECTANGLE	LXB	20.695	20.38	-	421.764
TOTAL BUILT UP AREA							12800.147

PARKING AREA CALCULATION							
TYPE	QTY	SHAPE	FORMULA	LENGTH	BREADTH	HEIGHT	AREA IN SQM.
DEDUCTIONS							
1	1	POLYGON		30.47		-	19.82
2	1	RECTANGLE	LXB	30.47	6.6	-	201.102
3	2	TRIANGLE	.5XBXH	-	1.03	6.6	6.798
4	1	RECTANGLE	LXB	12.87	6.6	-	84.942
5	1	TRIANGLE	.5XBXH	-	20.475	16.84	172.348
6	1	TRIANGLE	.5XBXH	-	10.16	12.36	62.789
7	1	TRIANGLE	.5XBXH	-	4.715	3.88	9.147
8	3	RECTANGLE	LXB	3.62	3.88	-	42.137
9	3	RECTANGLE	LXB	1.83	4.48	-	24.595
10	3	RECTANGLE	LXB	4.8	3.6	-	51.840
11	3	RECTANGLE	LXB	4.80	2.3	-	33.120
12	3	RECTANGLE	LXB	7.55	8.7	-	197.055
13	1	RECTANGLE	LXB	38.50	6.6	-	254.100
14	1	POLYGON		AREA		-	94.410
15	1	RECTANGLE	LXB	13.65	13.75	-	187.688
16	1	TRIANGLE	.5XBXH	-	13.65	5.43	37.060
17	1	POLYGON		AREA		-	57.130
18	1	RECTANGLE	LXB	10.47	7.76	-	81.247
19	1	RECTANGLE	LXB	6.83	6.17	-	42.110
20	1	POLYGON		AREA		-	2.690
TOTAL DEDUCTIONS							1662.128
TOTAL BASEMENT PARKING AREA BASEMENT BUA - TOTAL DEDUCTIONS							11138.019

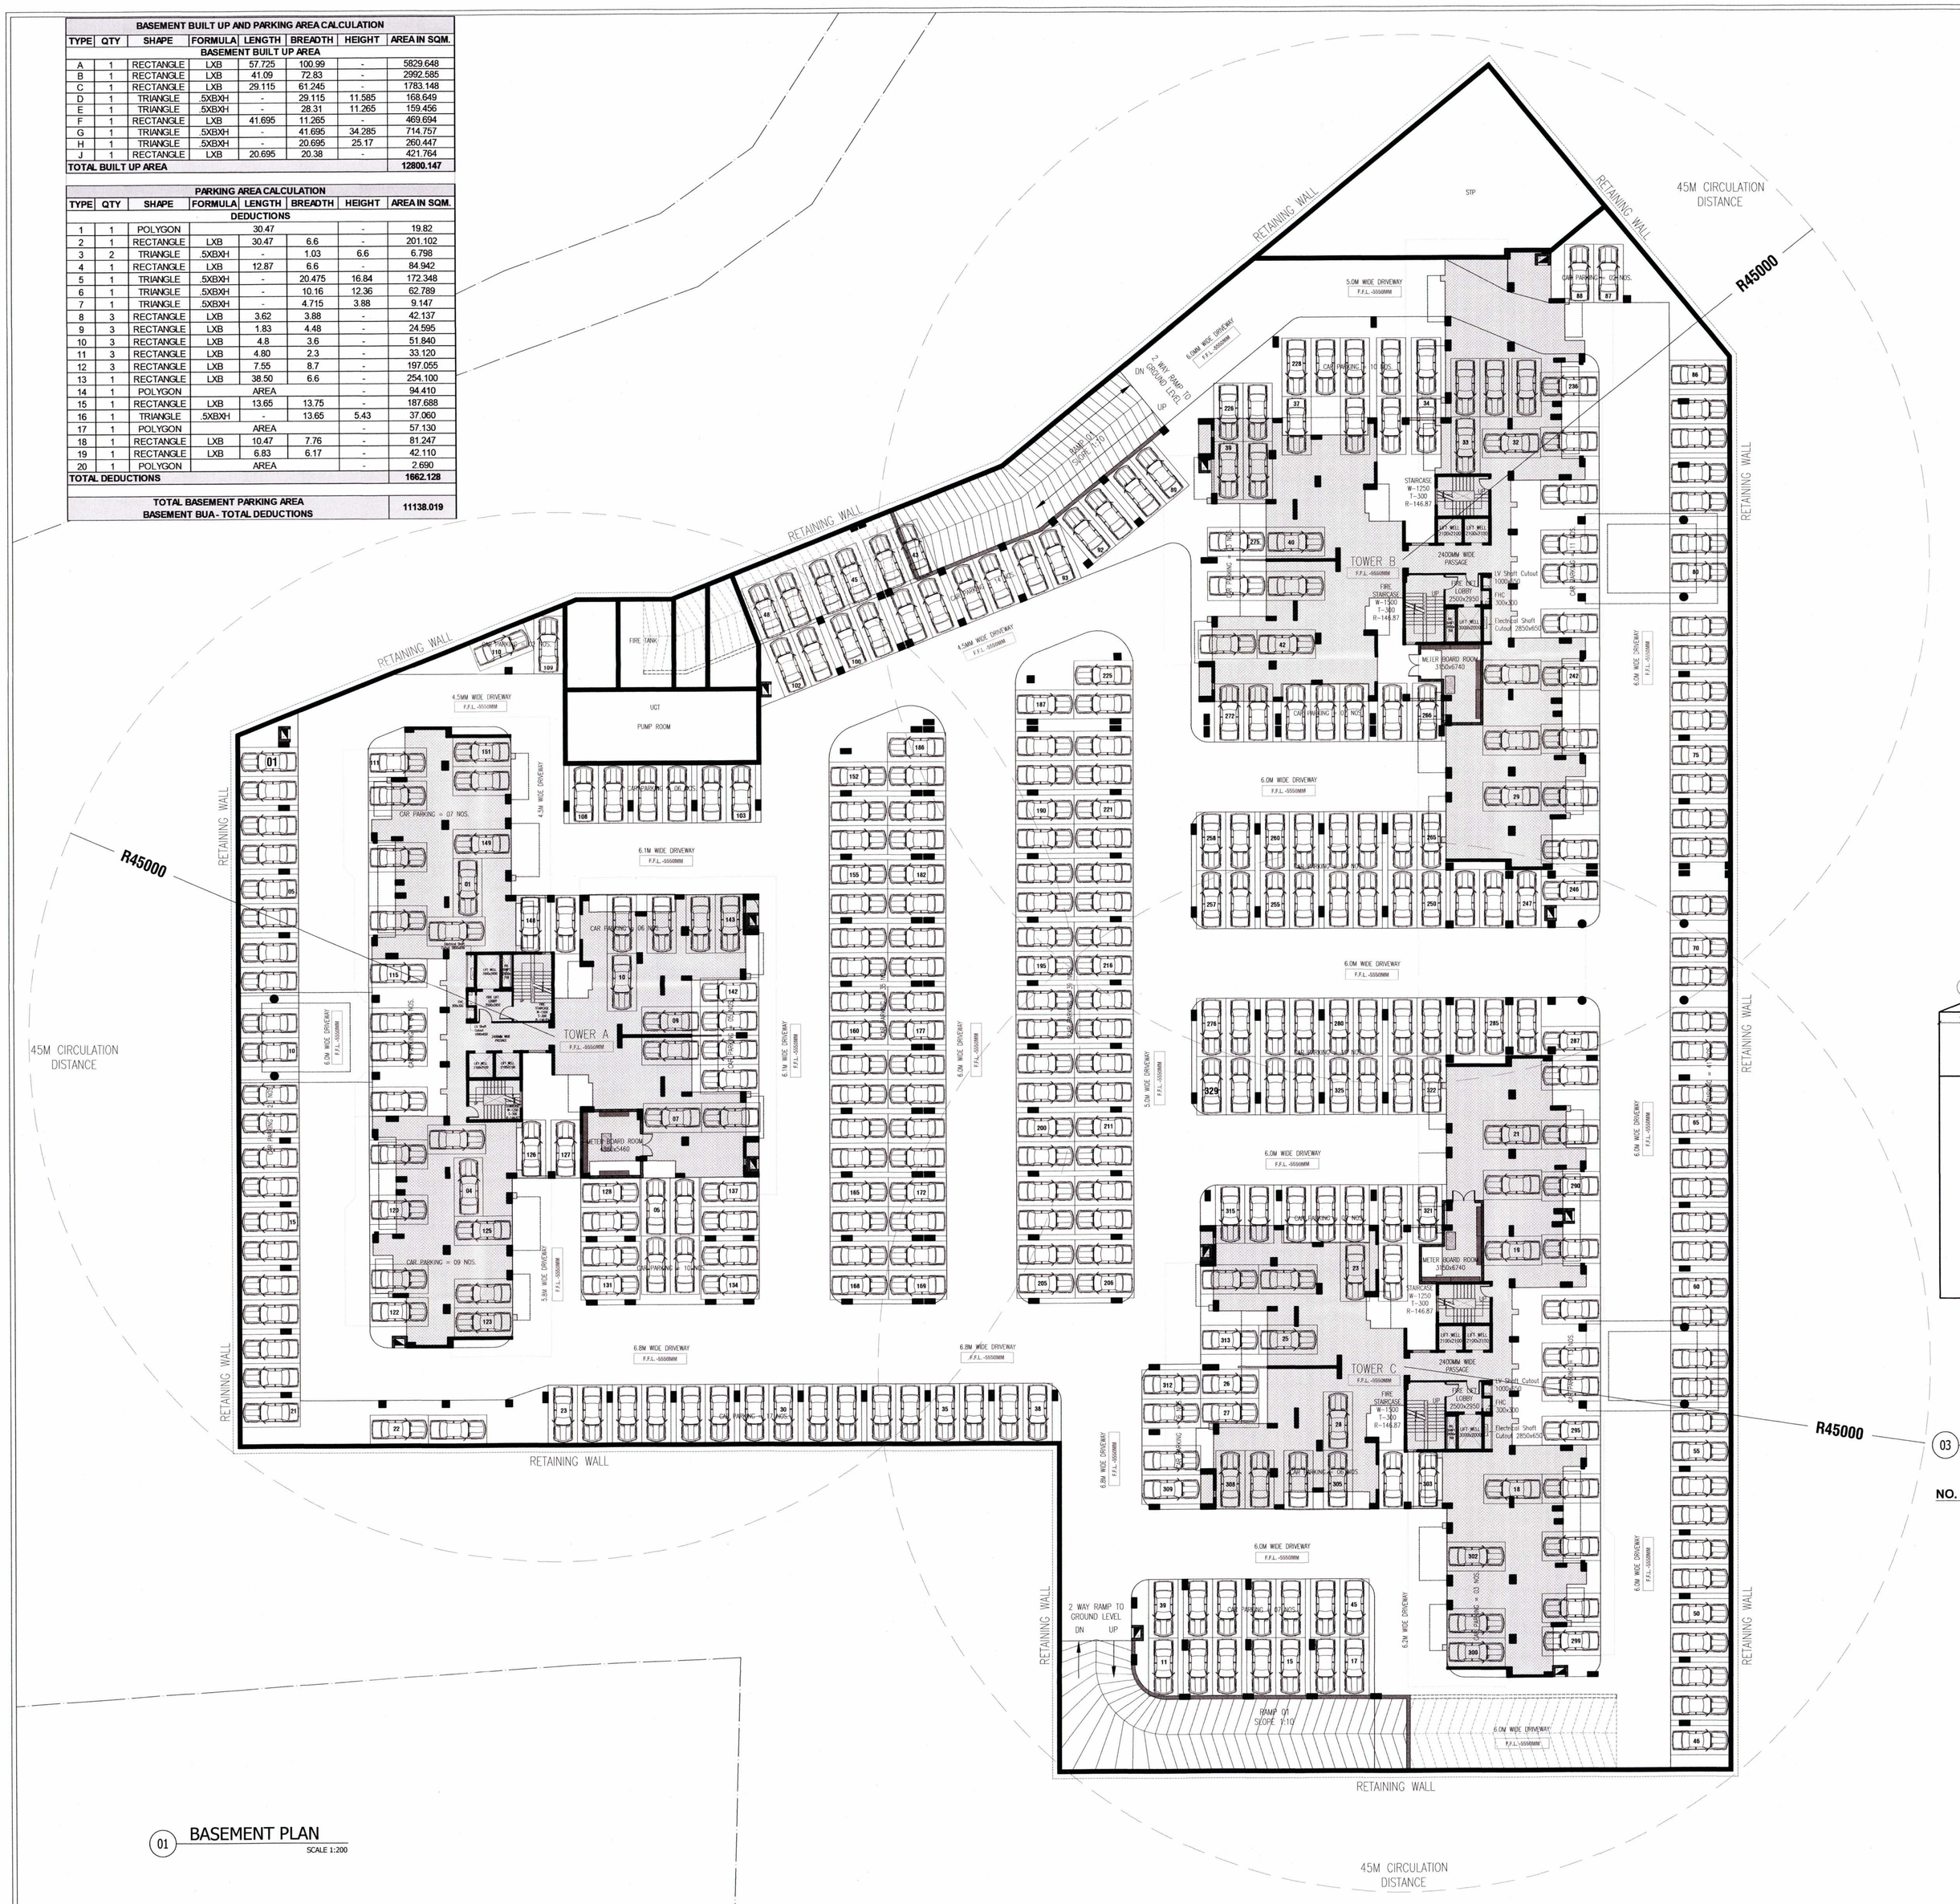

01 BASEMENT PLAN
SCALE 1:200

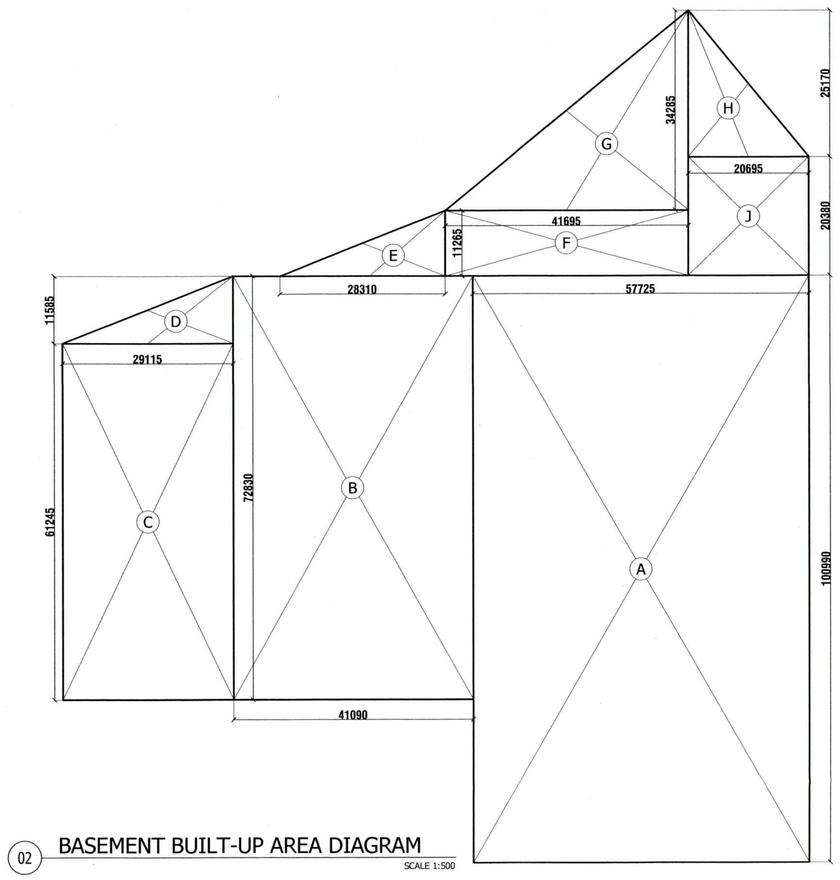

02 BASEMENT BUILT-UP AREA DIAGRAM
SCALE 1:500

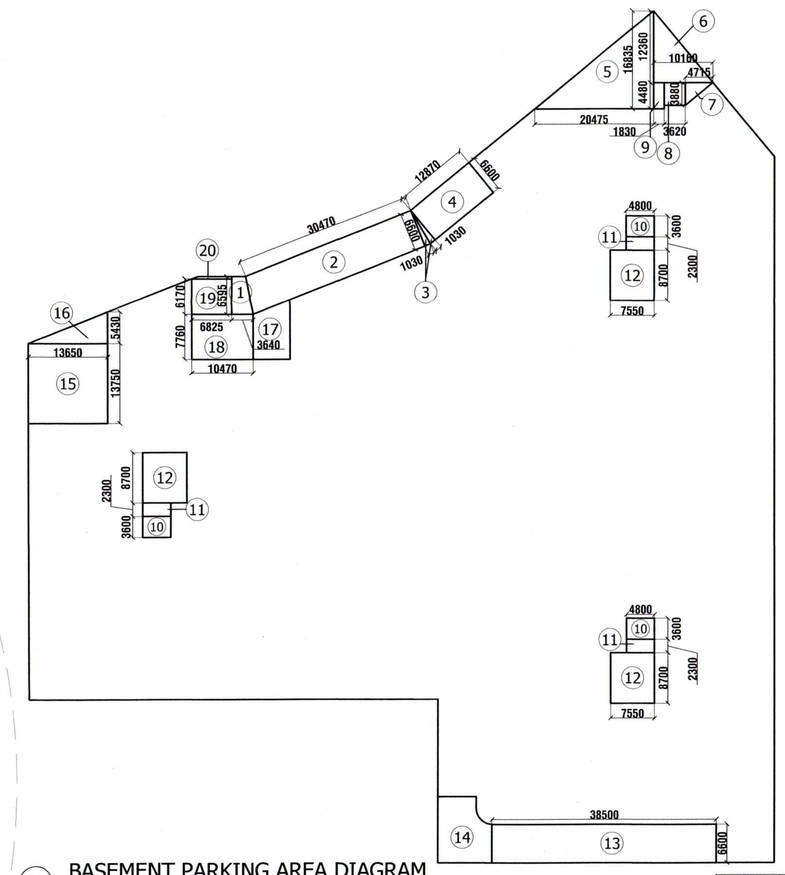

03 BASEMENT PARKING AREA DIAGRAM
SCALE 1:500

NO. OF 4 WHEELER PARKING : 378 NOS.

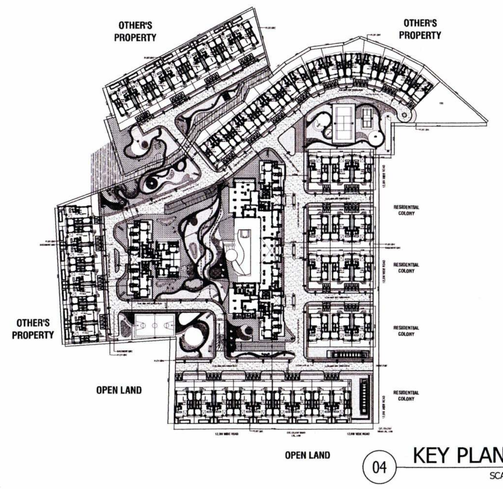

04 KEY PLAN
SCALE 1:2000

PRINCIPAL ARCHITECT:

DESIGN FORUM INTERNATIONAL

K-47, KAILASH COLONY, NEW DELHI-110048
PHONE NO.: 011-46556600

OWNER'S SIGNATURE	ARCHITECT'S SIGNATURE
	ANOJ TEVATIA B. Arch (Hons) CA/95/18739

PROJECT NAME:
SOBITS GREENPARK

CLIENT NAME AND ADDRESS:

GATA NO.47 VILL-DIBDIBA, TEH-BILASHPUR, DIST-RAMPUR, U.P., AT HOUSING SCHEME FOR OWNERS M/S UNITRUTH PROJECTS PVT LTD., GATA NO. 66 MIN, 67 MIN, 106 MIN, 110 MIN, 113 MIN, VILL-DIBDIBA, TEH-BILASHPUR, DIST-RAMPUR, U.P., AT HOUSING SCHEME FOR OWNERS MR. CHARANPAL SINGH SOBTI S/O LATE HEERA SINGH SOBTI 80-A MODEL TOWN COLONY BAREILLY., GATA NO. 140 MIN, 142 MIN, 143 MIN, VILL-DIBDIBA, TEH-BILASHPUR, DIST-RAMPUR, U.P., HOUSING SCHEME FOR OWNERS M/S AMAR DEVELOPER PVT. LTD.

DRAWING TITLE:
BASEMENT PLAN

SCALE : 1:200
DATE :30.11.2022
SHEET NO. 03