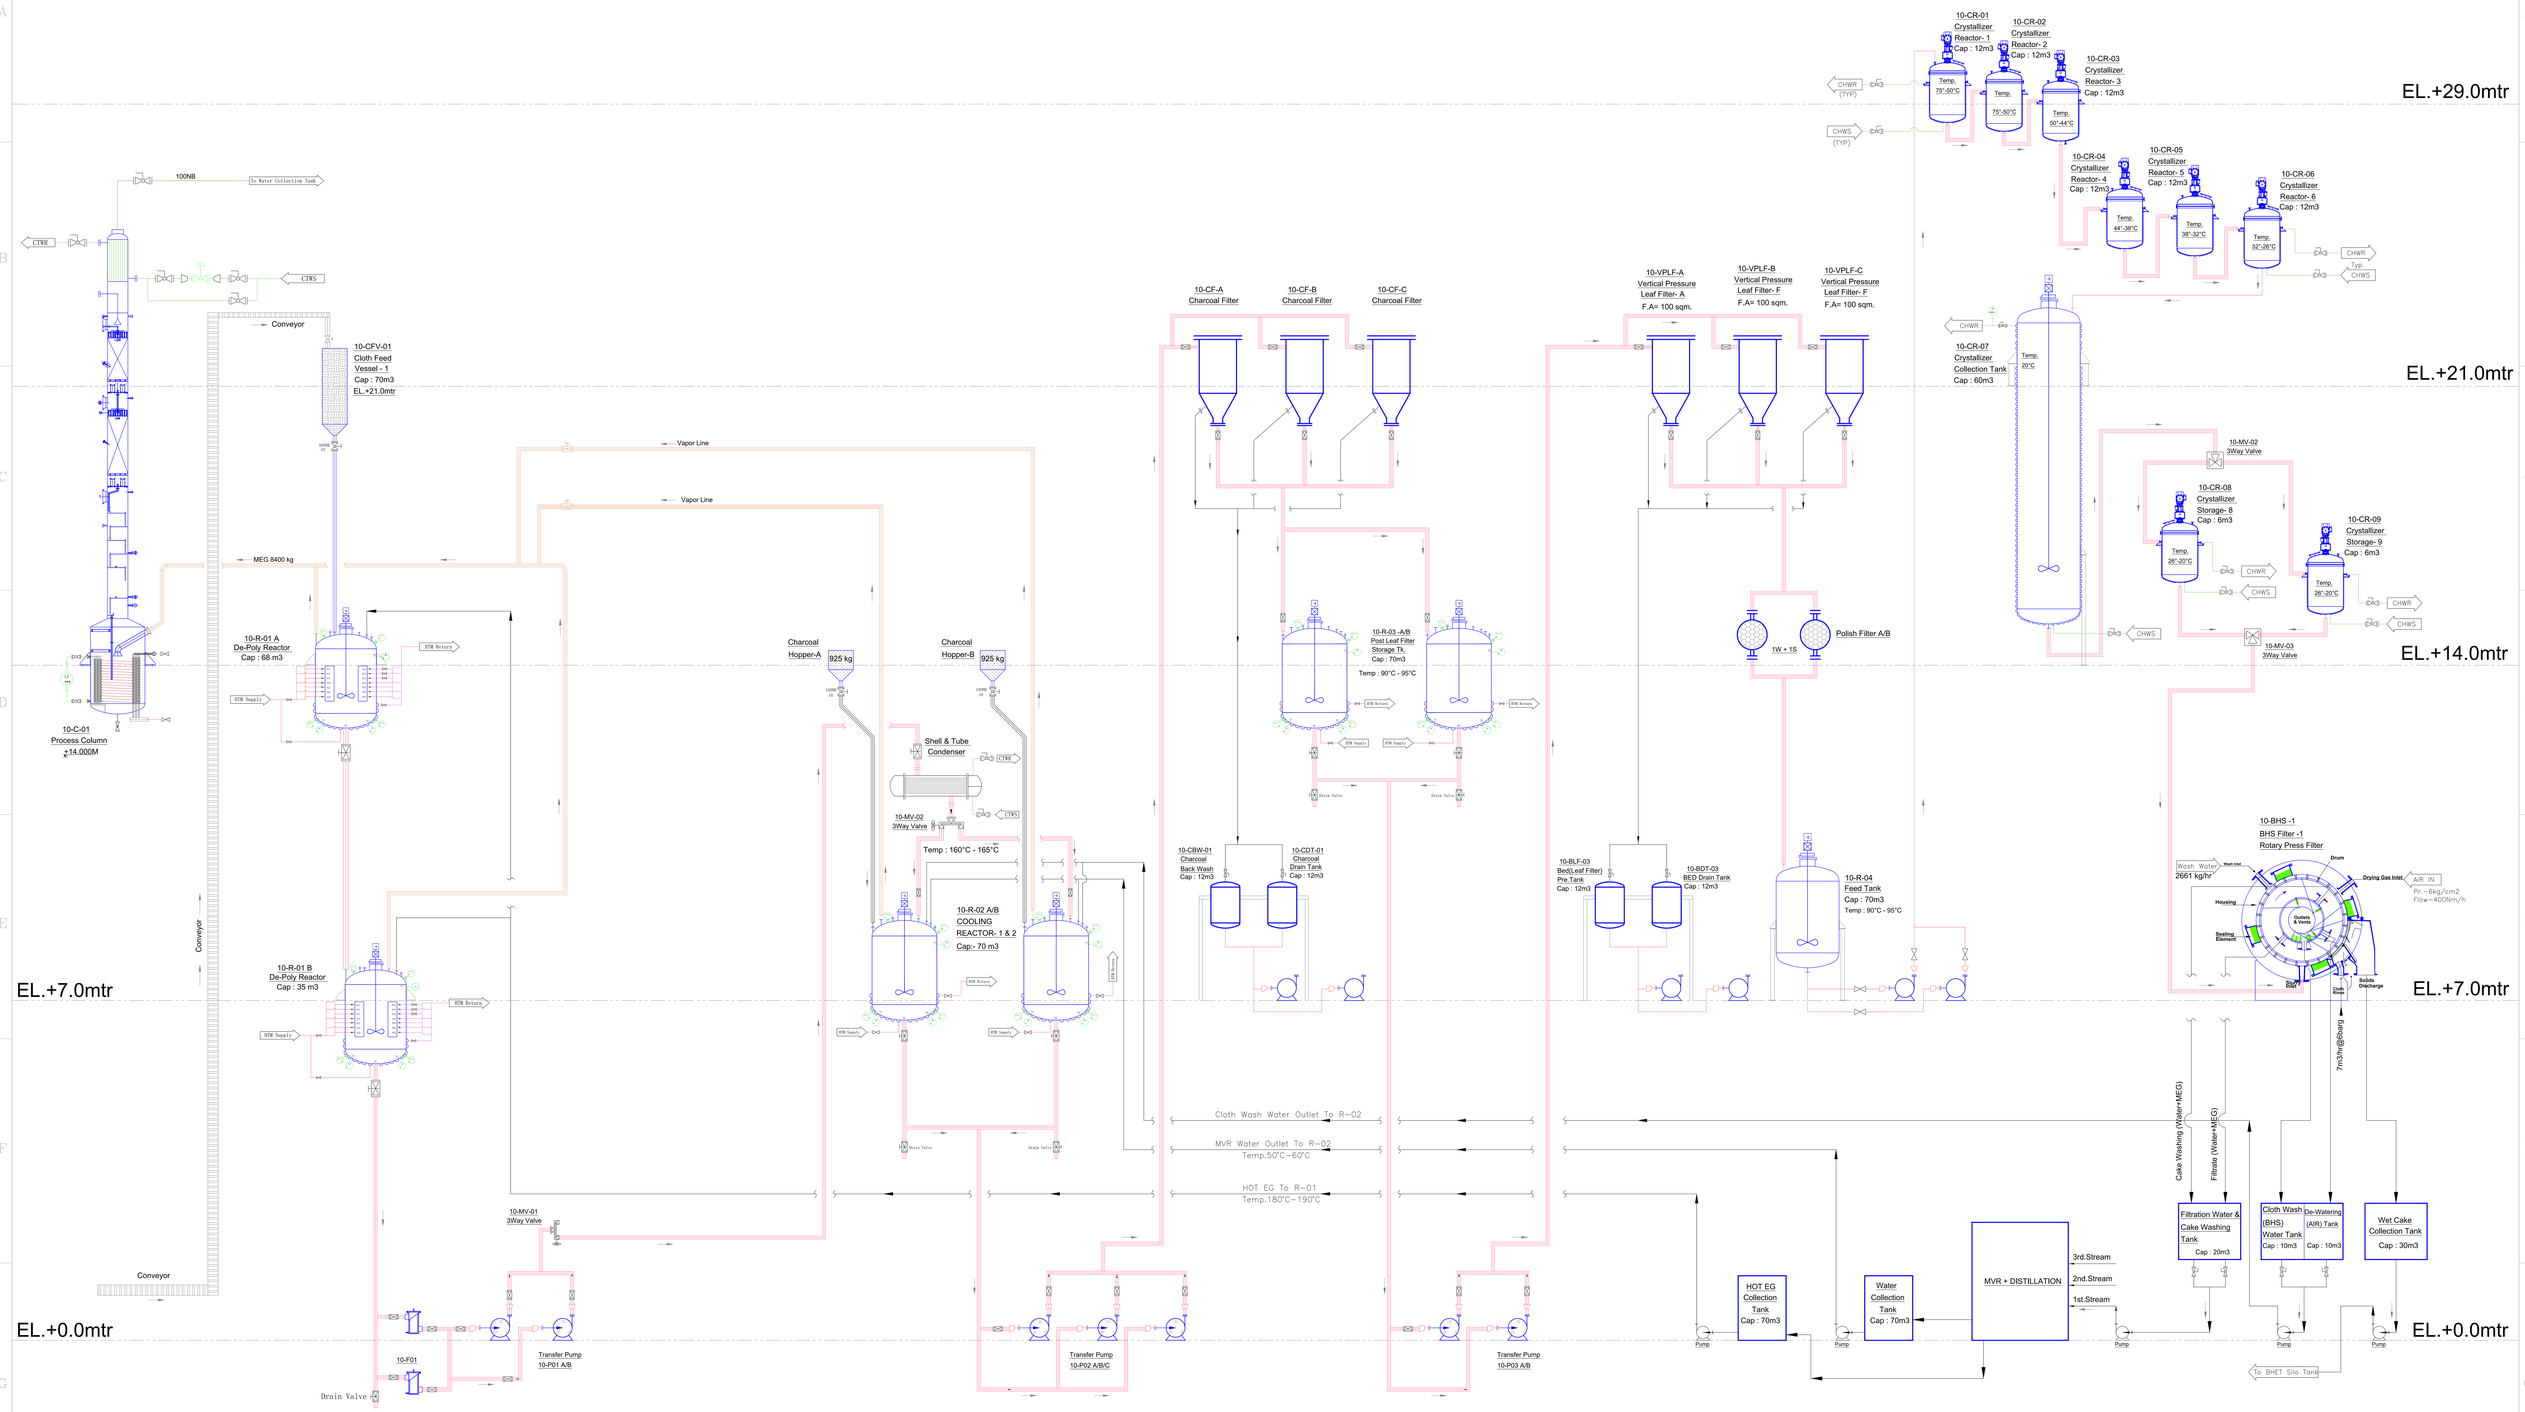

P&ID OF DE-POLY SYSTEM (ONE STREAM)

18.10.24	ecosis TEXFIL PVT. LIMITED DAHEJ , BHARUCH. (GUJARAT)	AMIT	A.ACHARYA/Dr.Bhaumik
DATE		DRAWN BY	DESIGN & PREPARED BY
Project:-	100 TPD RECYCLING PLANT	DRAWING NUMBER	
DWG. TITLE P&ID OF DE-POLY SYSTEM (ONE STREAM)		FIL-P&ID-RP-DP-001A	

Drg. Size	Scale	Sheet	Rev.
A1	NTS	1/1	05