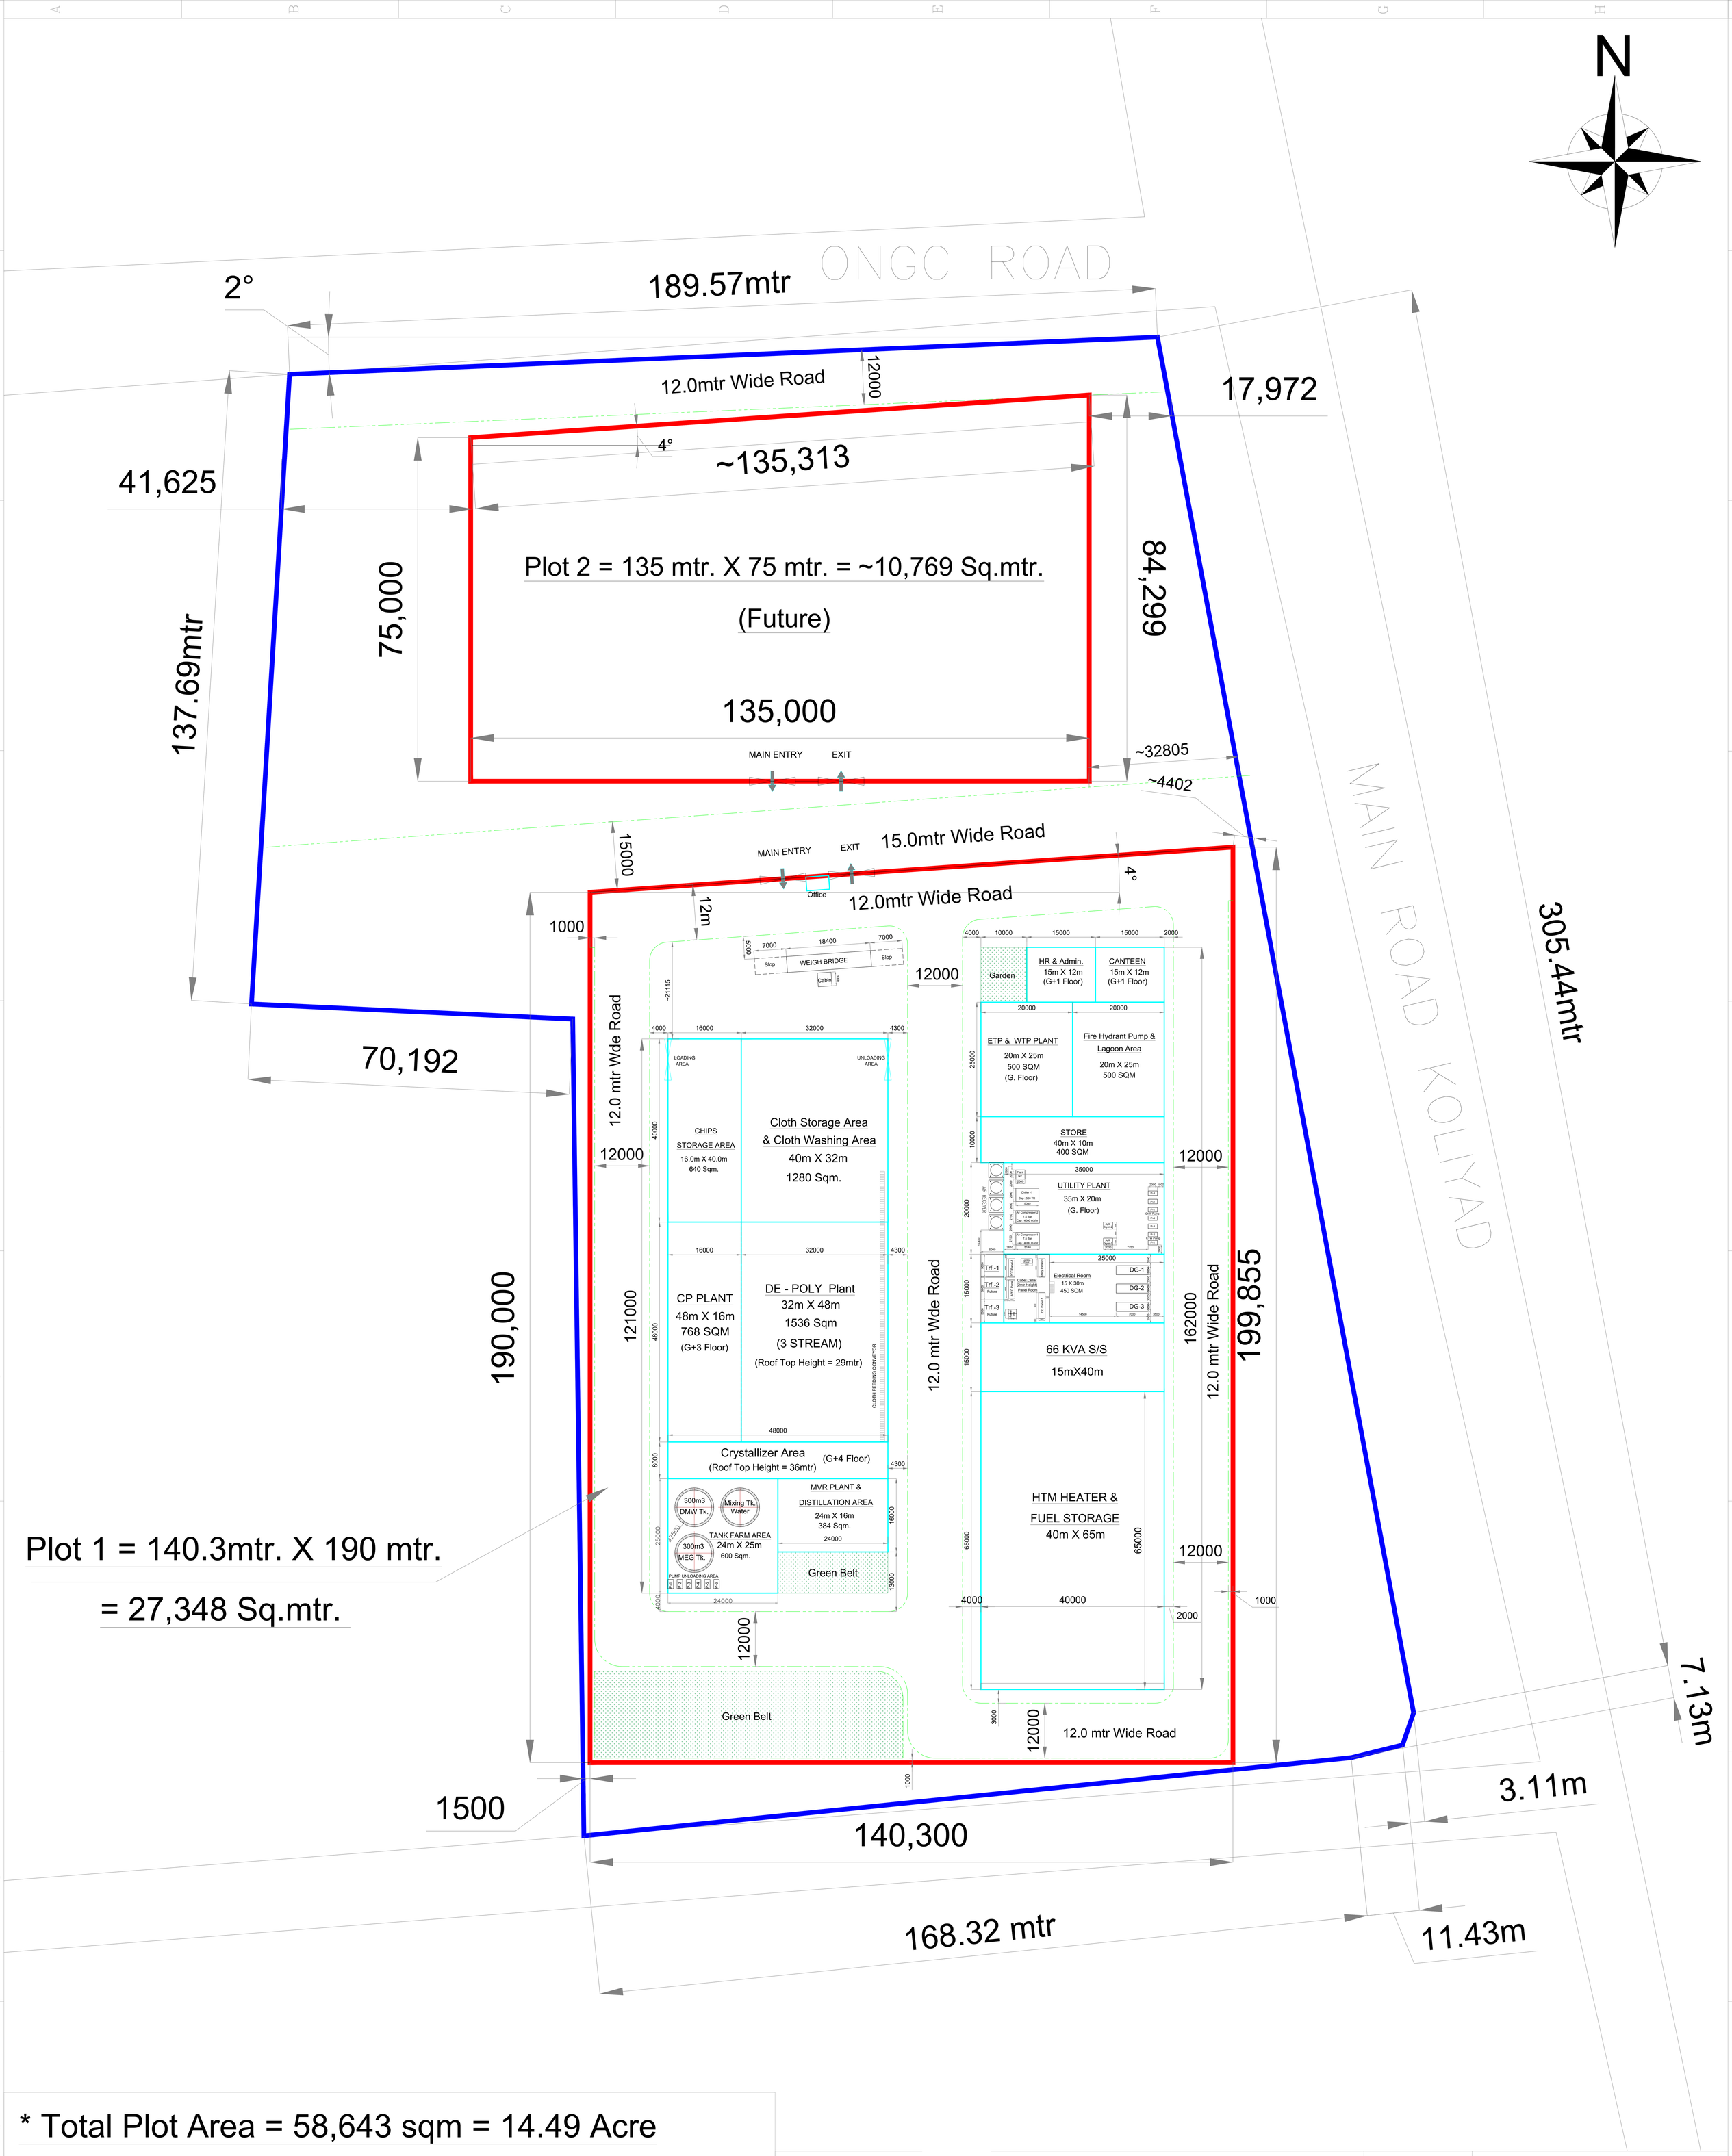

* Total Plot Area = 58,643 sqm = 14.49 Acre

35% = 20,525 Sqm.

After 35% = 38,117 Sqm.

Plot 1 = 140.3 mtr. X 190 mtr. = 27,348 Sq.mtr.

Plot 2 = 135 mtr. X 75 mtr. = 10,769 Sq.mtr.

TOTAL = 38,117 Sq.mtr.

23.10.24	ecosis TEXFIL PVT. LTD DAHEJ , BHARUCH. (GUJARAT)	AMIT	A.ACHARYA / V.VYAS
DATE		DRAWN BY	DESIGN & PREPARED BY
Project:-	TEXFIL PLANT (Vl.–KOLIYAD,Ta.–Vagra)	DRAWING NUMBER	
DWG. TITLE	TEXFIL SITE PLAN	FIL–RP–LAYOUT–001	

Drg. Size	Scale	Sheet	Rev.
A2	NTS	1/1	09