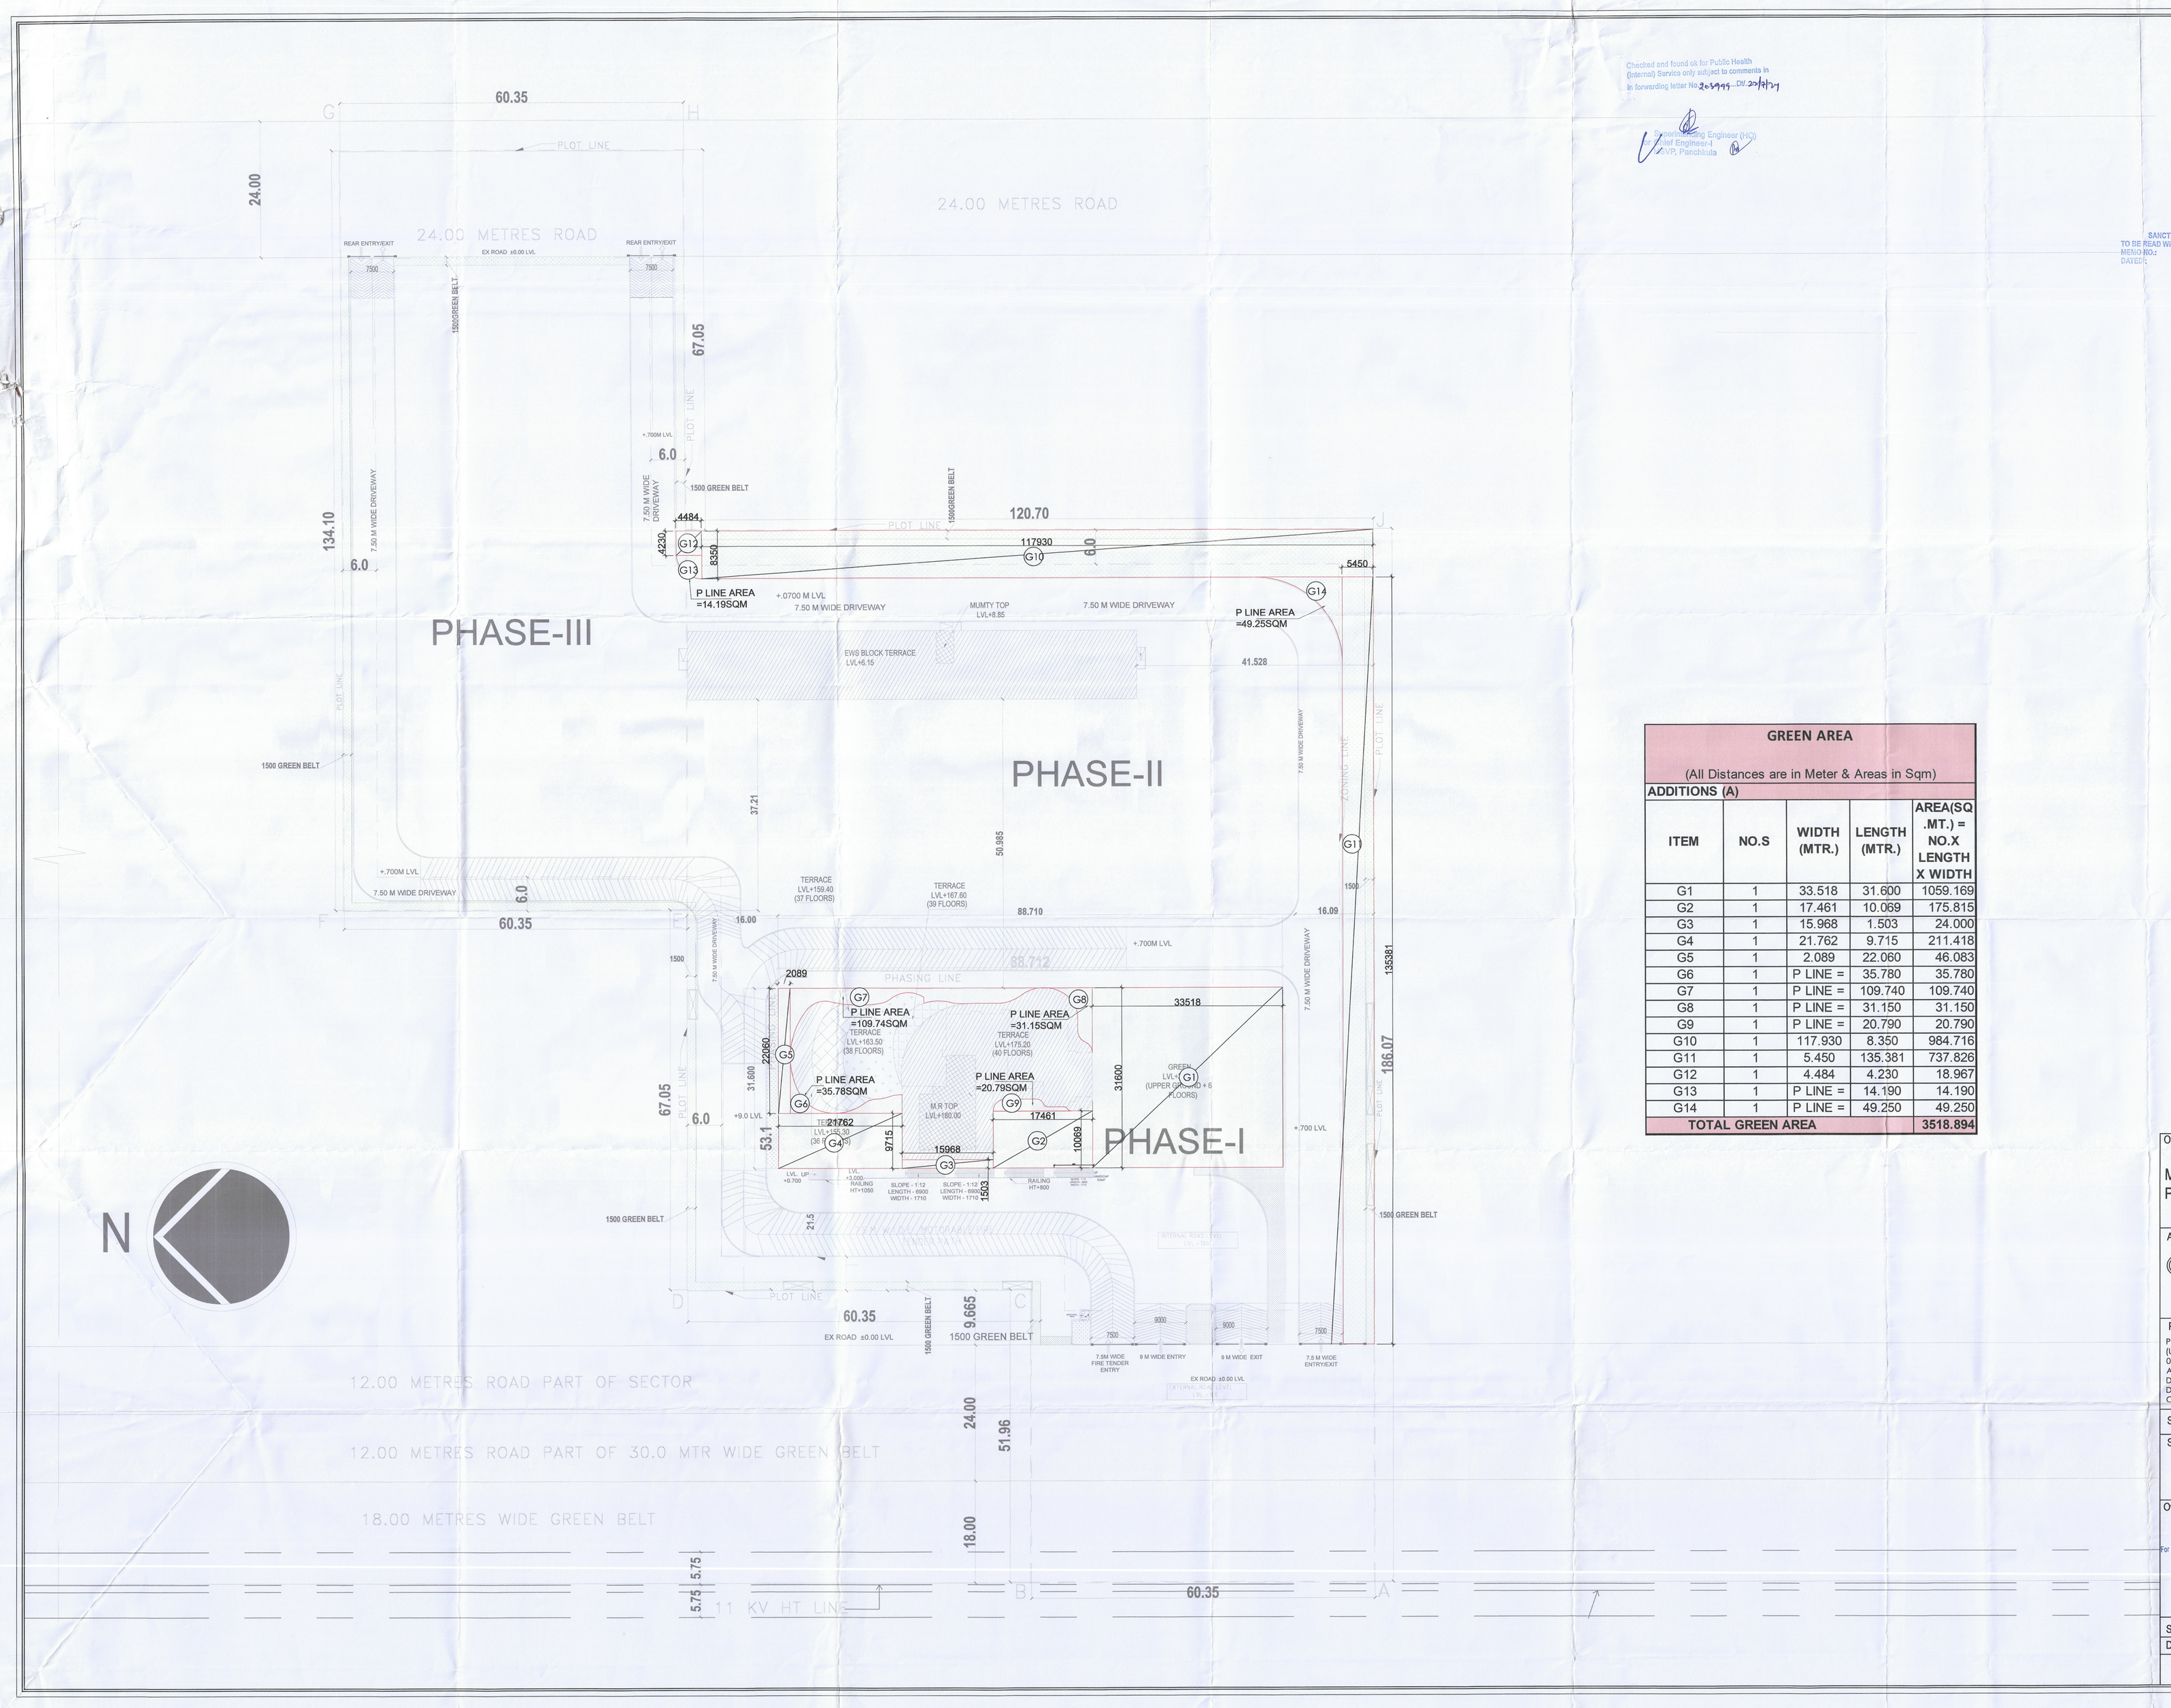

Checked and found ok for Public Health (Internal) Service only subject to comments in in forwarding letter No. 203945 Dt. 20/9/24
Superintending Engineer (HQ)
Chief Engineer-I
HSVP, Panchkula

S.T.P.(HQ) Member Secretary B.P.A.C. | S.T.P.(G) Member B.P.A.C. | C.T.P.(HQ) Chairman B.P.A.C.
DTP (HQ) | ATP(HQ)
AD | PA | ATP
Ram Avtar Bassi JD(HQ)
DDT (T) MEMBER BPAC

SANCTIONED
TO BE READ WITH THIS OFFICE MEMO NO.:
DATED:

GREEN AREA (All Distances are in Meter & Areas in Sqm)				
ADDITIONS (A)				
ITEM	NO.S	WIDTH (MTR.)	LENGTH (MTR.)	AREA(SQ .MT.) = NO.X LENGTH X WIDTH
G1	1	33.518	31.600	1059.169
G2	1	17.461	10.069	175.815
G3	1	15.968	1.503	24.000
G4	1	21.762	9.715	211.418
G5	1	2.089	22.060	46.083
G6	1	P LINE =	35.780	35.780
G7	1	P LINE =	109.740	109.740
G8	1	P LINE =	31.150	31.150
G9	1	P LINE =	20.790	20.790
G10	1	117.930	8.350	984.716
G11	1	5.450	135.381	737.826
G12	1	4.484	4.230	18.967
G13	1	P LINE =	14.190	14.190
G14	1	P LINE =	49.250	49.250
TOTAL GREEN AREA				3518.894

Owner:

MVN INFRASTRUCTURE PROJECTS LLP.

Architect:

GIAN P. MATHUR AND ASSOCIATES (P) LTD.
C - 55, East Of Kailash, New Delhi-110065
T : 011-46599599 / F 011-46599512
E : info@gpmindia.com / W : www.gpmindia.com

Project Title:

PROPOSED BUILDING PLAN OF MIX LAND USE COLONY (UNDER TOD POLICY DATED 09.02.2016)(70%COMMERCIAL+30%RESIDENTIAL) FOR AN AREA MEASURING 6.775 ACRES(LICENSE NO.59 OF 2024 DATED -07/06/2024) IN SECTOR 37-D, GURUGRAM BEING DEVELOPED BY GOVA REALTORS PVT. LTD AND OTHERS IN COLLABORATION WITH MVN INFRASTRUCTURE PROJECTS LLP.

Status SUBMISSION DRAWING

Sheet Title

GREEN AREA DETAIL

Owner's Sign

For MVN INFRASTRUCTURE PROJECTS LLP
Authorised Signatory

Architect's Sign

GIAN P. MATHUR
ARCHITECT
B. Arch., F.I.A. 1.1 A
CA No. 80/5769

SCALE: 1: 200

DATE: 22-07-2024

DWG. No. SD/AR/MVN/37D/BAS./101A